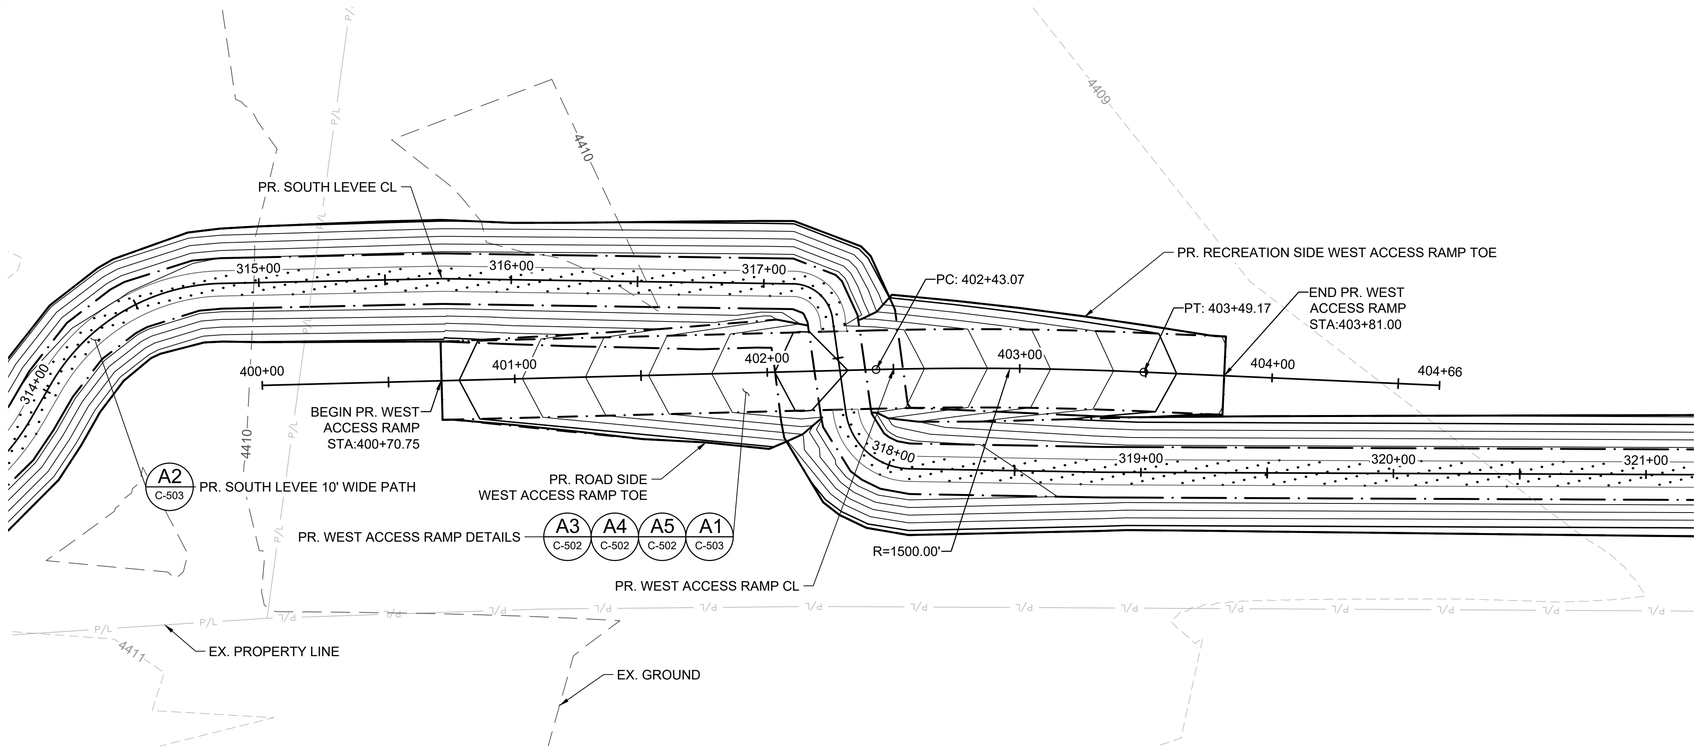

WEST ACCESS RAMP CL PLAN VIEW

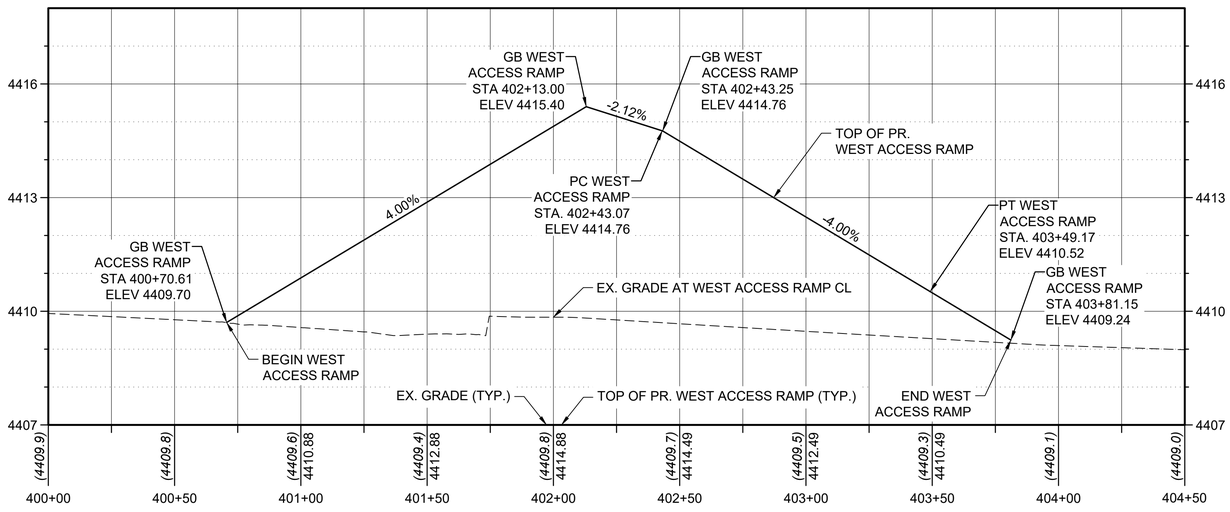

WEST ACCESS RAMP CL PROFILE - STA 400+00 TO 403+81
HORIZONTAL SCALE: 1:30
VERTICAL SCALE: 1:2

0 30 60
SCALE IN FEET

LEGEND

- EX. MAJOR CONTOURS (5')
- EX. MINOR CONTOURS (1')
- PR. MAJOR CONTOURS (5')
- PR. MINOR CONTOURS (1')
- P/L — EX. PROPERTY LINE
- PR. WATER SURFACE ELEVATION
- PR. LEVEE/BERM TOE AND TOP
- RIPRAP REVETMENT
- HABITAT BENCH
- PR. MULTI-USE PATH
- PR. ARMOR FLEX
- PR. GEOCELL

NOTE:
LOCATION AND TYPE OF REVETMENT FEATURES SHOWN ARE APPROXIMATE ONLY AND SUBJECT TO CHANGE.

J-U-B ENGINEERS, INC.
J-U-B ENGINEERS, INC.
5190 Neil Road
Suite 500
Reno, NV 89502
Phone: 775.852.1440
www.jub.com

PRELIMINARY PLANS

NOT FOR CONSTRUCTION

REUSE OF DRAWINGS
J-U-B SHALL RETAIN ALL COMMON LAW, STATUTORY, COPYRIGHT AND OTHER RESERVED RIGHTS OF THESE DRAWINGS, AND THE SAME SHALL NOT BE REUSED WITHOUT J-U-B'S PRIOR WRITTEN CONSENT. ANY REUSE WITHOUT WRITTEN CONSENT BY J-U-B WILL BE AT CLIENT'S SOLE RISK AND WITHOUT LIABILITY OR LEGAL EXPOSURE TO J-U-B.

NO.	DESCRIPTION	BY	APR.	DATE
	REVISION			

ROCK TO MCCARRAN REACH
TRUCKEE RIVER FLOOD MANAGEMENT AUTHORITY

PLAN & PROFILE - WEST ACCESS RAMP
STA 400+00 TO 403+81

FILE: 49_24_009_CL_336
JUB PROJ. #: 49-24-009
DRAWN BY: MJK
DESIGN BY: JAW
CHECKED BY: SKD

ONE INCH
AT FULL SIZE, IF NOT ONE INCH, SCALE ACCORDINGLY

LAST UPDATED: 3/24/2026

DRAWING:
CL-336

SHEET: 92 OF 205

Plot Date:5/4/2026 8:58 AM Plotted By: Elena Johnston
Date Created:12/1/2025 \\JUB.COM\CENTRAL\CLIENTS\INTRFMA\PROJECTS\49-24-009_ROCKMCCARRAN\DESIGN\CAD\SHEETS\49_24_009_CL_336.DWG

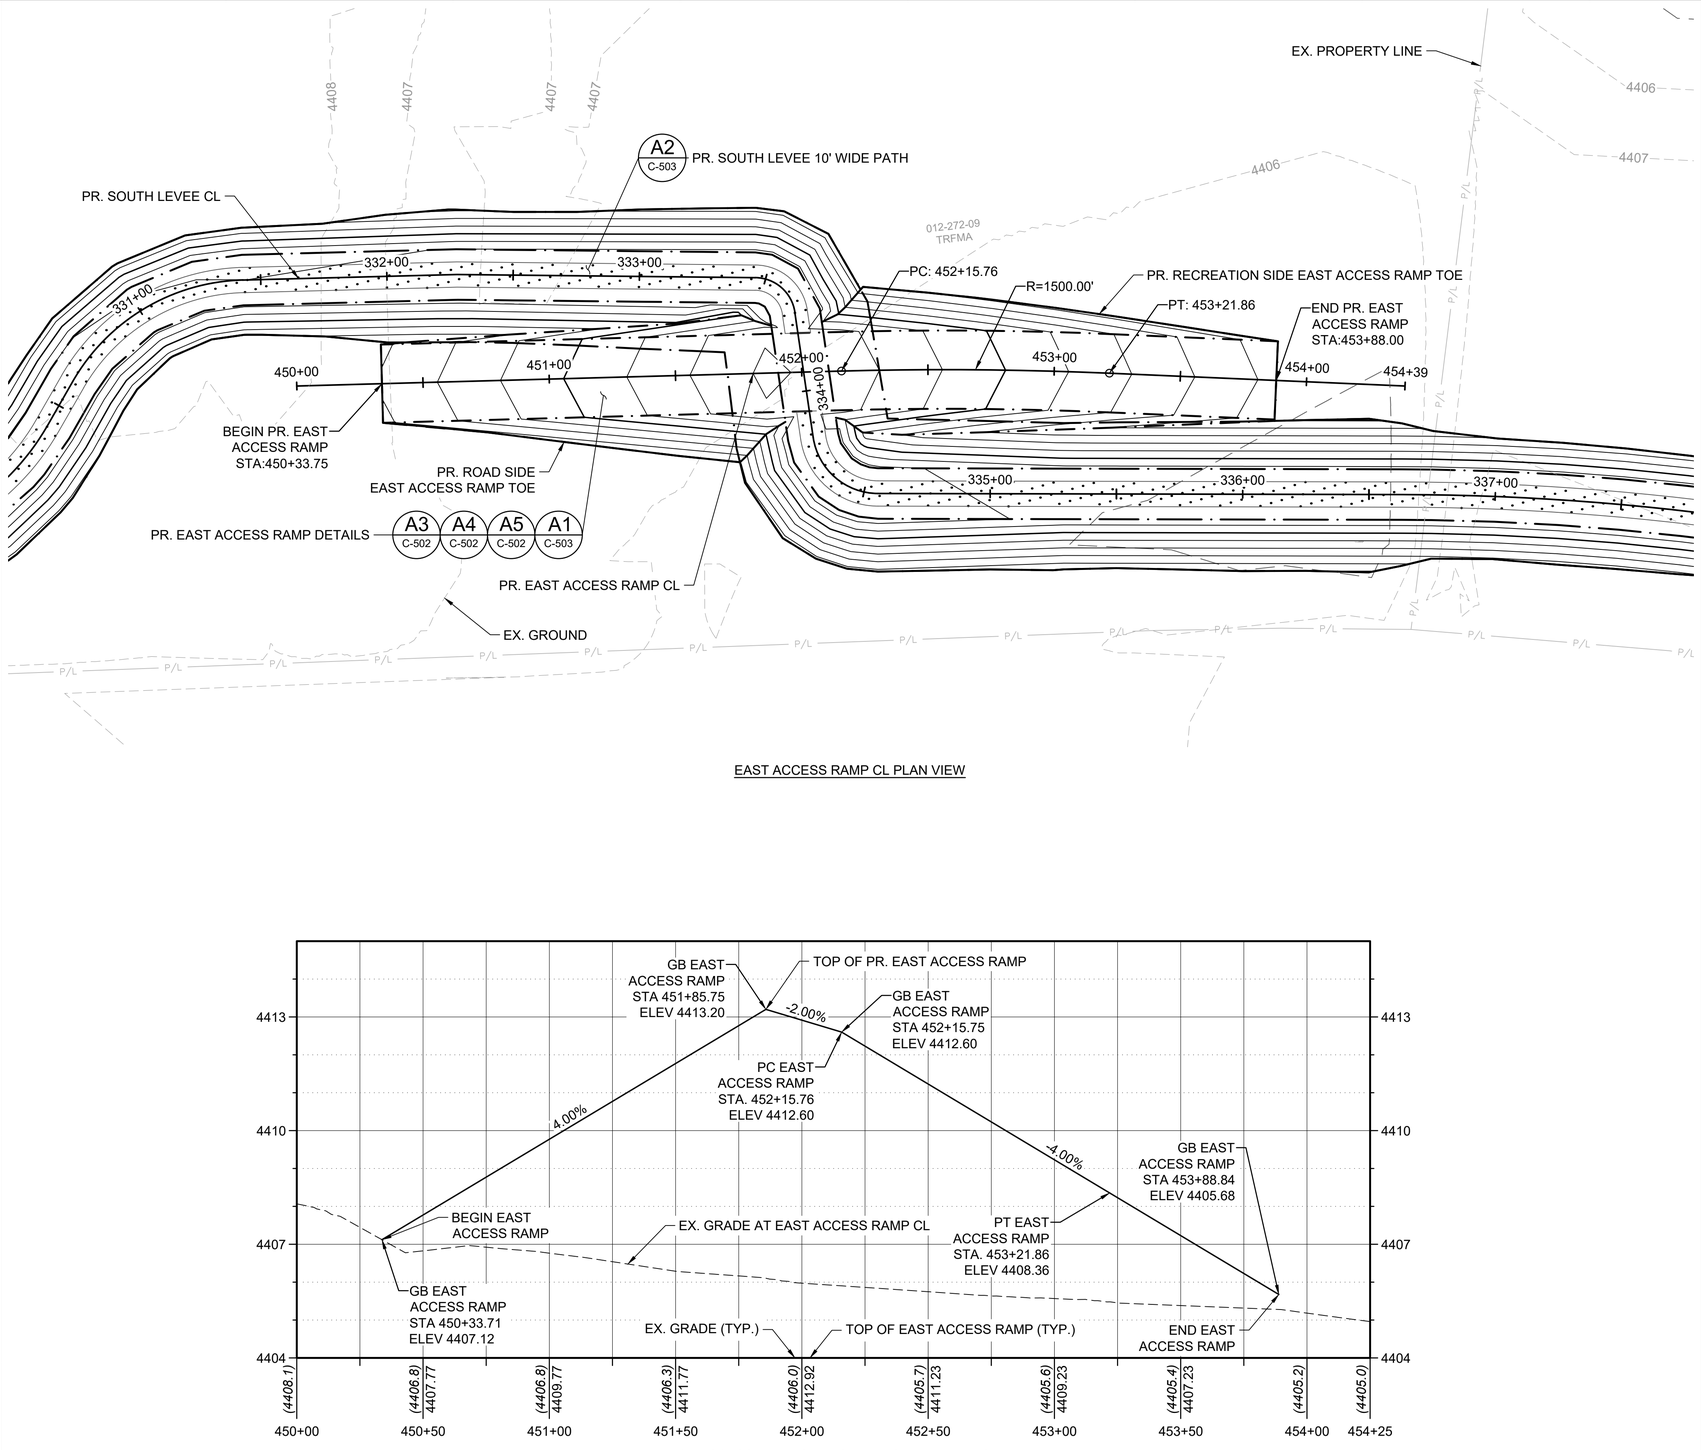

EAST ACCESS RAMP CL PLAN VIEW

EAST ACCESS RAMP CL PROFILE - STA. 450+00 TO 453+88
HORIZONTAL SCALE: 1:30
VERTICAL SCALE: 1:2

LEGEND

- EX. MAJOR CONTOURS (5')
- EX. MINOR CONTOURS (1')
- PR. MAJOR CONTOURS (5')
- PR. MINOR CONTOURS (1')
- EX. PROPERTY LINE
- PR. WATER SURFACE ELEVATION
- PR. LEVEE/BERM TOE AND TOP
- RIPRAP REVETMENT
- HABITAT BENCH
- PR. MULTI-USE PATH
- PR. ARMOR FLEX
- PR. GEOCELL

NOTE:
LOCATION AND TYPE OF REVETMENT FEATURES SHOWN ARE APPROXIMATE ONLY AND SUBJECT TO CHANGE.

J-U-B ENGINEERS, INC.

J-U-B ENGINEERS, INC.
5190 Neil Road
Suite 500
Reno, NV 89502
Phone: 775.852.1440
www.jub.com

PRELIMINARY PLANS

NOT FOR CONSTRUCTION

REUSE OF DRAWINGS
J-U-B SHALL RETAIN ALL COMMON LAW, STATUTORY, COPYRIGHT AND OTHER RESERVED RIGHTS OF THESE DRAWINGS, AND THE SAME SHALL NOT BE REUSED WITHOUT J-U-B'S PRIOR WRITTEN CONSENT. ANY REUSE WITHOUT WRITTEN CONSENT BY J-U-B WILL BE AT CLIENT'S SOLE RISK AND WITHOUT LIABILITY OR LEGAL EXPOSURE TO J-U-B.

NO.	DESCRIPTION	BY	APR.	DATE
REVISION				

ROCK TO MCCARRAN REACH
TRUCKEE RIVER FLOOD MANAGEMENT AUTHORITY

PLAN & PROFILE - EAST ACCESS RAMP
STA. 450+00 TO 453+88

FILE : 49_24_009_CL_337
JUB PROJ. # :49-24-009
DRAWN BY: MJK
DESIGN BY: JAW
CHECKED BY: SKD

ONE INCH
AT FULL SIZE, IF NOT ONE INCH, SCALE ACCORDINGLY

LAST UPDATED: 3/24/2026

DRAWING:
CL-337

SHEET: 93 OF 205

Plot Date:5/4/2026 8:59 AM Plotted By: Elena Johnston
Date Created:12/1/2025 \\JUB.COM\CENTRAL\CLIENTS\NTRFMA\PROJECTS\49-24-009_ROCKMCCARRAN\DESIGN\CAD\SHEET\49_24_009_CL_337.DWG

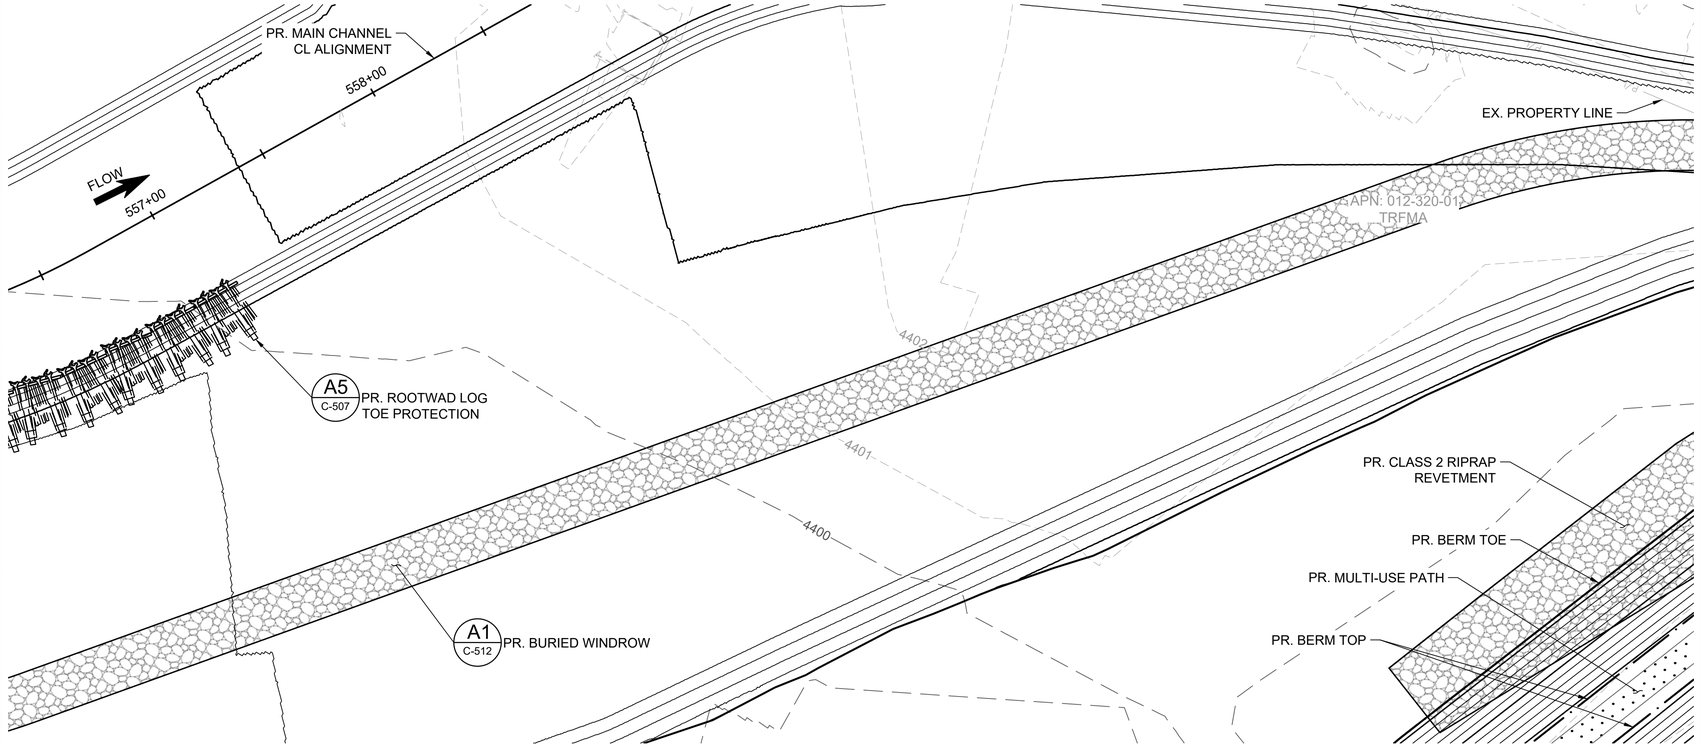

SUPPLEMENTAL PLAN VIEW

0 30 60

SCALE IN FEET

LEGEND

- EX. MAJOR CONTOURS (5')
- EX. MINOR CONTOURS (1')
- PR. MAJOR CONTOURS (5')
- PR. MINOR CONTOURS (1')
- EX. PROPERTY LINE
- PR. WATER SURFACE ELEVATION
- PR. LEVEE/BERM TOE AND TOP
- RIPRAP REVETMENT
- HABITAT BENCH
- PR. MULTI-USE PATH
- PR. ARMOR FLEX
- PR. GEOCELL

NOTE:
LOCATION AND TYPE OF REVETMENT FEATURES SHOWN ARE APPROXIMATE ONLY AND SUBJECT TO CHANGE.

J-U-B ENGINEERS, INC.

J-U-B ENGINEERS, INC.
5190 Neil Road
Suite 500
Reno, NV 89502
Phone: 775.852.1440
www.jub.com

PRELIMINARY PLANS

NOT FOR CONSTRUCTION

REUSE OF DRAWINGS
J-U-B SHALL RETAIN ALL COMMON LAW STATUTORY, COPYRIGHT AND OTHER RESERVED RIGHTS OF THESE DRAWINGS, AND THE SAME SHALL NOT BE REUSED WITHOUT J-U-B'S PRIOR WRITTEN CONSENT. ANY REUSE WITHOUT WRITTEN CONSENT BY J-U-B WILL BE AT CLIENT'S SOLE RISK AND WITHOUT LIABILITY OR LEGAL EXPOSURE TO J-U-B.

NO.	DESCRIPTION	BY	APR.	DATE

REVISION

ROCK TO MCCARRAN REACH
TRUCKEE RIVER FLOOD MANAGEMENT AUTHORITY

PLAN & PROFILE - SUPPLEMENTAL REVETMENT
STA. 1200+00 TO 1205+96

FILE : 49_24_009_CS_301X
JUB PROJ. # :49-24-009
DRAWN BY: MJK
DESIGN BY: JAW
CHECKED BY: SKD

ONE INCH
AT FULL SIZE, IF NOT ONE INCH, SCALE ACCORDINGLY

LAST UPDATED: 4/2/2026

DRAWING:
CS-301

SHEET: 94 OF 205

Plot Date:5/4/2026 9:00 AM Plotted By: Elena Johnston
Date Created:2/25/2026 \\JUB.COM\CENTRAL\CLIENTS\NV\TRFMA\PROJECTS\49-24-009_ROCKMCCARRAN\DESIGN\CAD\SHEET\49_24_009_CS_301X.DWG