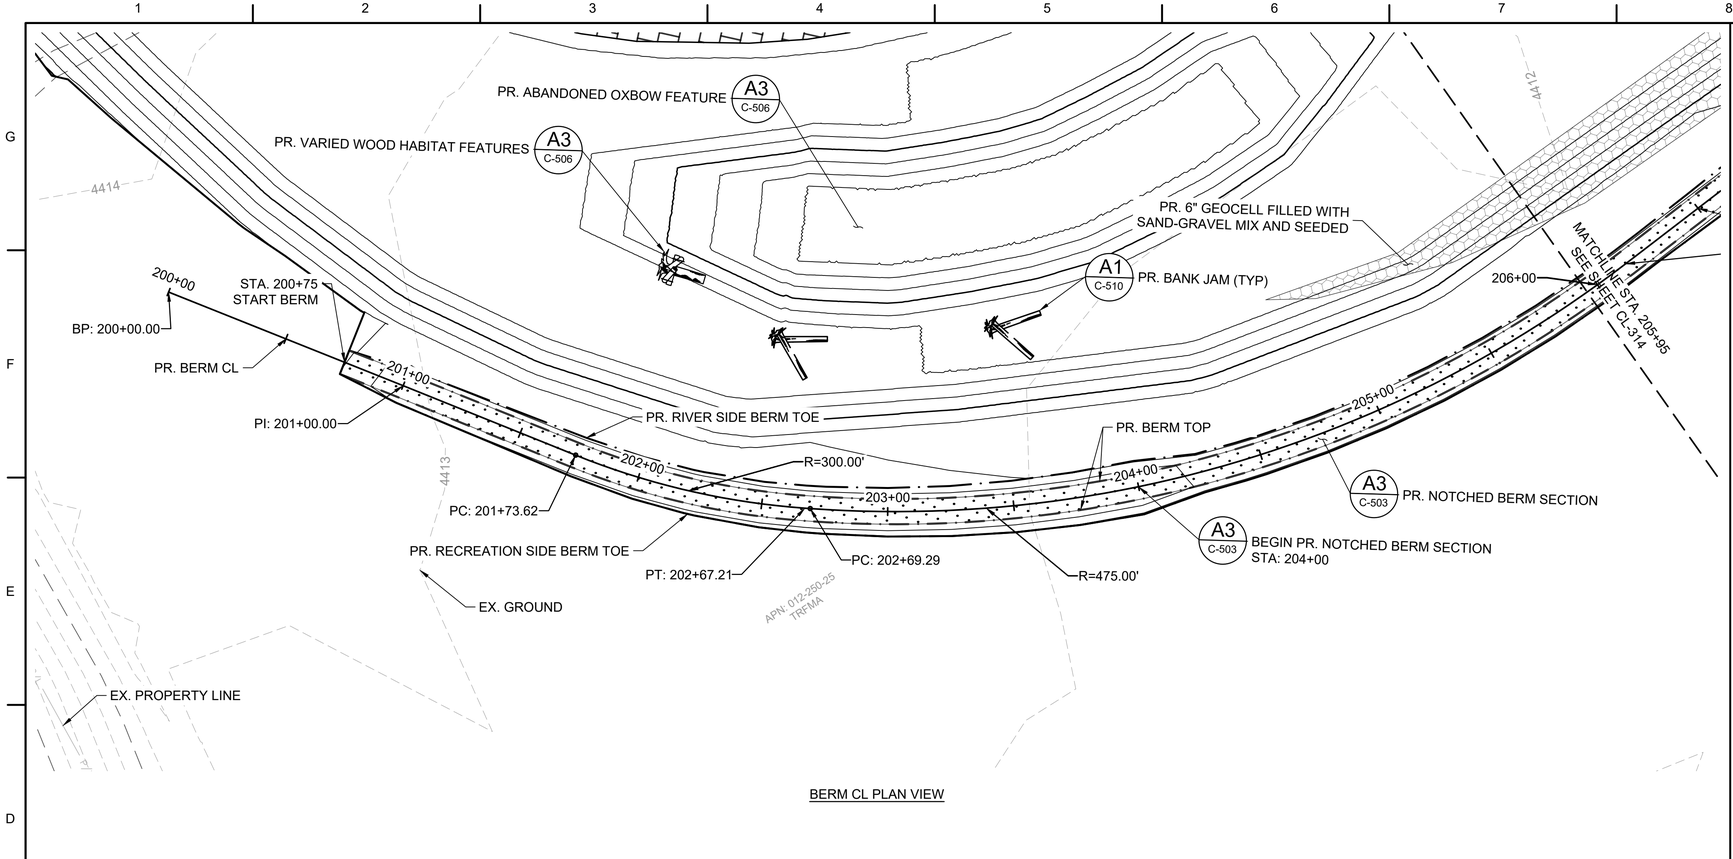

BERM CL PLAN VIEW

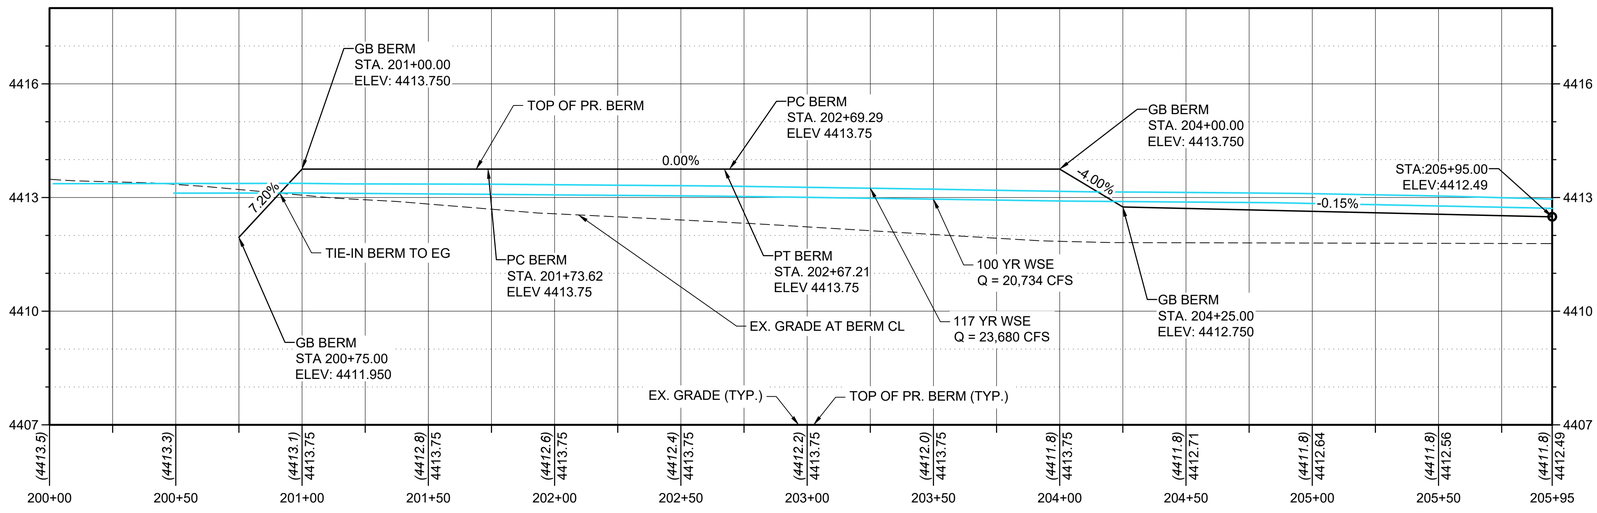

BERM CL PROFILE - STA. 200+00 TO 205+95
HORIZONTAL SCALE: 1:30
VERTICAL SCALE: 1:2

0 30 60
SCALE IN FEET

LEGEND

- EX. MAJOR CONTOURS (5')
- EX. MINOR CONTOURS (1')
- PR. MAJOR CONTOURS (5')
- PR. MINOR CONTOURS (1')
- EX. PROPERTY LINE
- PR. WATER SURFACE ELEVATION
- PR. LEVEE/BERM TOE AND TOP
- RIPRAP REVETMENT
- HABITAT BENCH
- PR. MULTI-USE PATH
- PR. ARMOR FLEX
- PR. GEOCELL

NOTE:
LOCATION AND TYPE OF REVETMENT FEATURES SHOWN ARE APPROXIMATE ONLY AND SUBJECT TO CHANGE.

JUB ENGINEERS, INC.
5190 Neil Road
Suite 500
Reno, NV 89502
Phone: 775.852.1440
www.jub.com

PRELIMINARY PLANS

NOT FOR CONSTRUCTION

REUSE OF DRAWINGS
J-U-B SHALL RETAIN ALL COMMON LAW STATUTORY, COPYRIGHT AND OTHER RESERVED RIGHTS OF THESE DRAWINGS, AND THE SAME SHALL NOT BE REUSED WITHOUT J-U-B'S PRIOR WRITTEN CONSENT. ANY REUSE WITHOUT WRITTEN CONSENT BY J-U-B WILL BE AT CLIENTS SOLE RISK AND WITHOUT LIABILITY OR LEGAL EXPOSURE TO J-U-B.

NO.	DESCRIPTION	BY	APR.	DATE
	REVISION			

ROCK TO MCCARRAN REACH
TRUCKEE RIVER FLOOD MANAGEMENT AUTHORITY

PLAN & PROFILE - BERM
STA. 200+00 TO 205+95

FILE: 49_24_009_CL_313X
JUB PROJ. #: 49-24-009
DRAWN BY: MJK
DESIGN BY: JAW
CHECKED BY: SKD
ONE INCH
AT FULL SIZE, IF NOT ONE INCH, SCALE ACCORDINGLY
LAST UPDATED: 3/25/2026

DRAWING:
CL-313

SHEET: 69 OF 205

Plot Date:5/4/2026 8:41 AM Plotted By: Elena Johnston
Date Created:12/29/2025 N:\J-U-B.COM\CENTRAL\CLIENTS\NV\TRFMA\PROJECTS\49-24-009_ROCKMCCARRAN\DESIGN\CAD\SHEETS\49_24_009_CL_313X.DWG

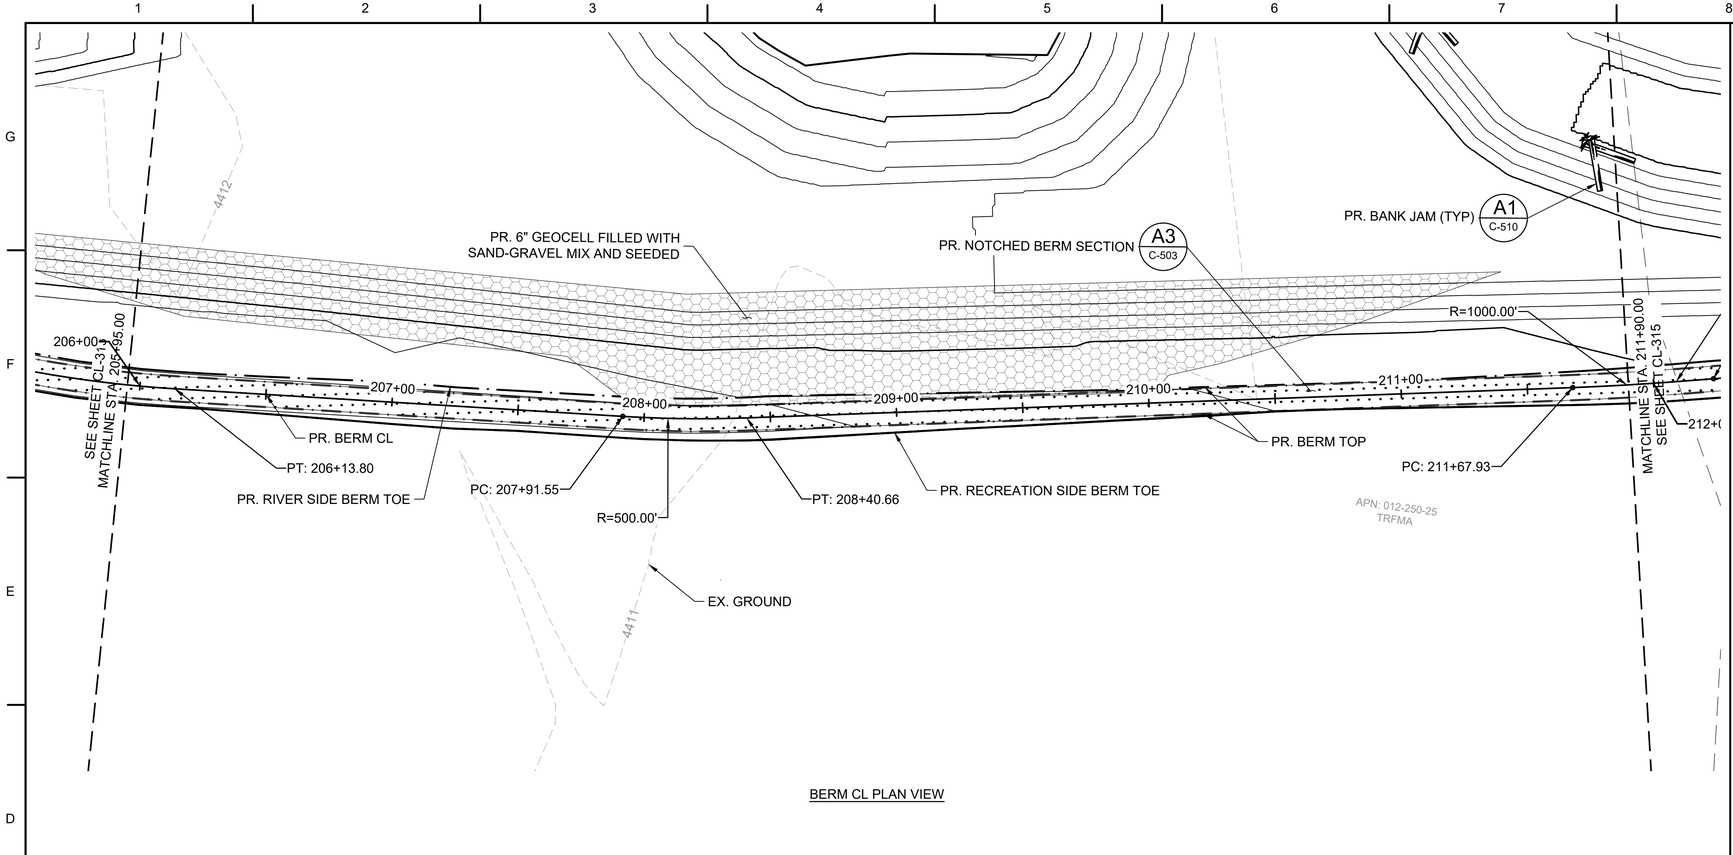

BERM CL PLAN VIEW

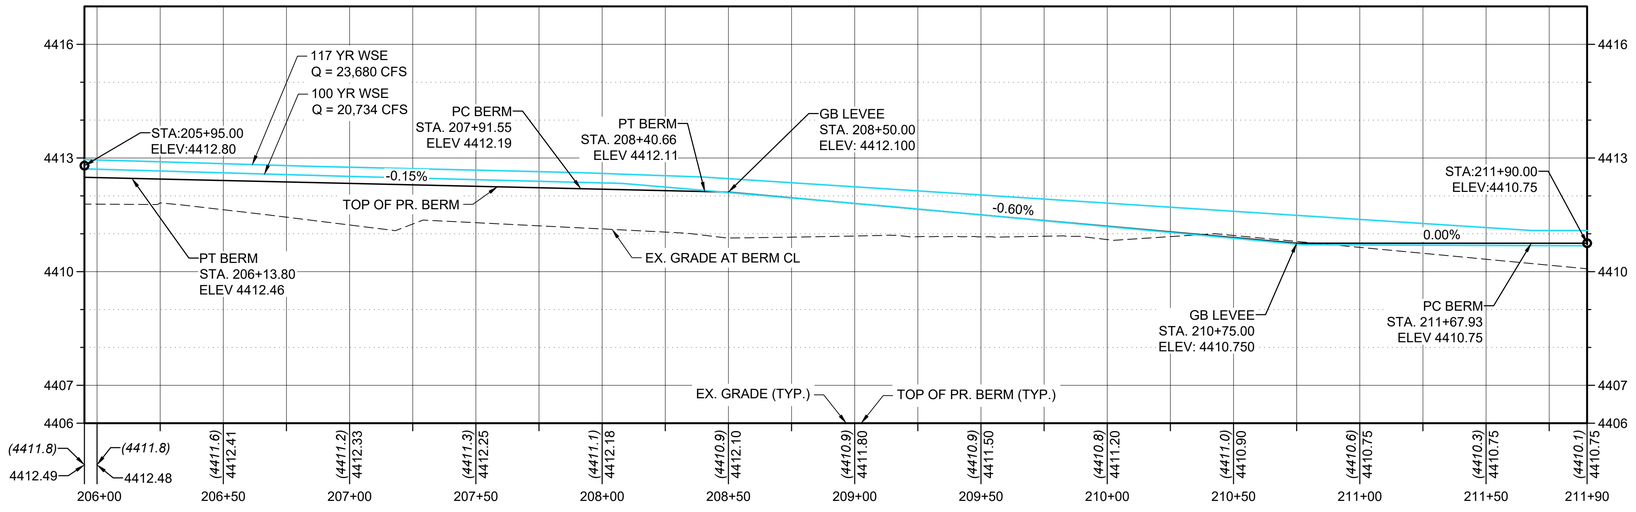

BERM CL PROFILE - STA. 205+95 TO 211+90
HORIZONTAL SCALE: 1:30
VERTICAL SCALE: 1:2

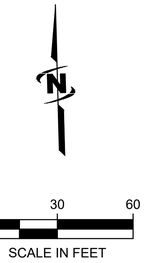

LEGEND

- EX. MAJOR CONTOURS (5')
- EX. MINOR CONTOURS (1')
- PR. MAJOR CONTOURS (5')
- PR. MINOR CONTOURS (1')
- P/L — EX. PROPERTY LINE
- PR. WATER SURFACE ELEVATION
- PR. LEVEE/BERM TOE AND TOP
- RIPRAP REVETMENT
- HABITAT BENCH
- PR. MULTI-USE PATH
- PR. ARMOR FLEX
- PR. GEOCELL

NOTE:
LOCATION AND TYPE OF REVETMENT FEATURES SHOWN ARE APPROXIMATE ONLY AND SUBJECT TO CHANGE.

J-U-B ENGINEERS, INC.

J-U-B ENGINEERS, INC.
5190 Neil Road
Suite 500
Reno, NV 89502
Phone: 775.852.1440
www.jub.com

PRELIMINARY PLANS

NOT FOR CONSTRUCTION

REUSE OF DRAWINGS
J-U-B SHALL RETAIN ALL COMMON LAW STATUTORY, COPYRIGHT AND OTHER RESERVED RIGHTS OF THESE DRAWINGS, AND THE SAME SHALL NOT BE REUSED WITHOUT J-U-B'S PRIOR WRITTEN CONSENT. ANY REUSE WITHOUT WRITTEN CONSENT BY J-U-B WILL BE AT CLIENT'S SOLE RISK AND WITHOUT LIABILITY OR LEGAL EXPOSURE TO J-U-B.

NO.	DESCRIPTION	BY	APR.	DATE
	REVISION			

ROCK TO MCCARRAN REACH
TRUCKEE RIVER FLOOD MANAGEMENT AUTHORITY

PLAN & PROFILE - BERM
STA. 205+95 TO 211+90

FILE : 49_24_009_CL_313X
JUB PROJ. # :49-24-009
DRAWN BY: MJK
DESIGN BY: JAW
CHECKED BY: SKD

ONE INCH
AT FULL SIZE, IF NOT ONE INCH, SCALE ACCORDINGLY

LAST UPDATED: 3/25/2026

DRAWING:
CL-314

SHEET: 70 OF 205

Plot Date:5/4/2026 8:42 AM Plotted By: Elena Johnston
Date Created:12/29/2025 N:\JUB.COM\CENTRAL\CLIENTS\NV\TRFMA\PROJECTS\49-24-009_ROCKMCCARRAN\DESIGN\CAD\SHEETS\49_24_009_CL_313X.DWG

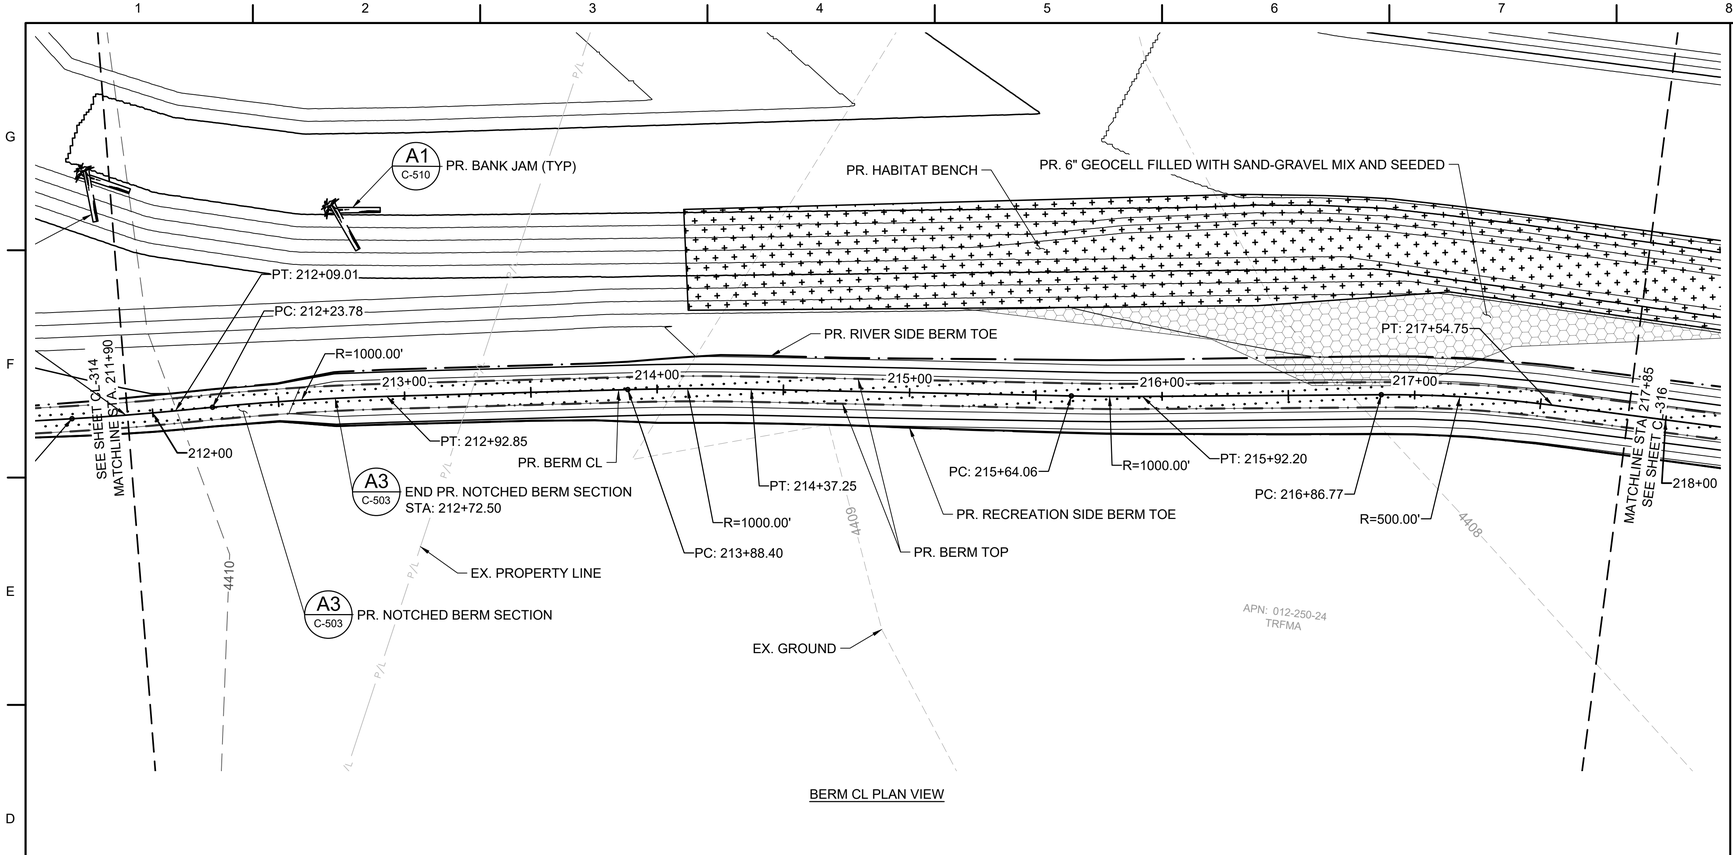

BERM CL PLAN VIEW

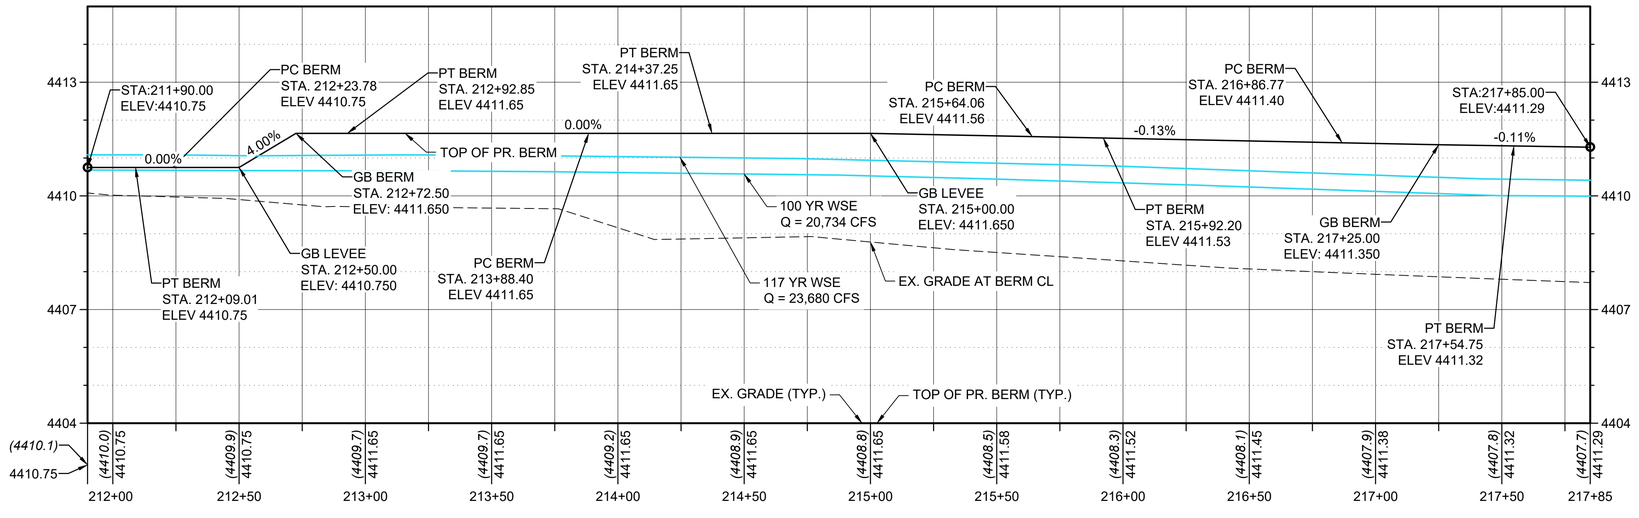

BERM CL PROFILE - STA. 211+90 TO 217+85
HORIZONTAL SCALE: 1:30
VERTICAL SCALE: 1:2

0 30 60
SCALE IN FEET

LEGEND

- EX. MAJOR CONTOURS (5')
- EX. MINOR CONTOURS (1')
- PR. MAJOR CONTOURS (5')
- PR. MINOR CONTOURS (1')
- P/L — EX. PROPERTY LINE
- PR. WATER SURFACE ELEVATION
- PR. LEVEE/BERM TOE AND TOP
- RIPRAP REVETMENT
- HABITAT BENCH
- PR. MULTI-USE PATH
- PR. ARMOR FLEX
- PR. GEOCELL

NOTE:
LOCATION AND TYPE OF REVETMENT FEATURES SHOWN ARE APPROXIMATE ONLY AND SUBJECT TO CHANGE.

J-U-B ENGINEERS, INC.

J-U-B ENGINEERS, INC.
5190 Neil Road
Suite 500
Reno, NV 89502
Phone: 775.852.1440
www.jub.com

PRELIMINARY PLANS

NOT FOR CONSTRUCTION

REUSE OF DRAWINGS
J-U-B SHALL RETAIN ALL COMMON LAW, STATUTORY, COPYRIGHT AND OTHER RESERVED RIGHTS OF THESE DRAWINGS, AND THE SAME SHALL NOT BE REUSED WITHOUT J-U-B'S PRIOR WRITTEN CONSENT. ANY REUSE WITHOUT WRITTEN CONSENT BY J-U-B WILL BE AT CLIENT'S SOLE RISK AND WITHOUT LIABILITY OR LEGAL EXPOSURE TO J-U-B.

NO.	DESCRIPTION	BY	APR.	DATE
	REVISION			

ROCK TO MCCARRAN REACH
TRUCKEE RIVER FLOOD MANAGEMENT AUTHORITY

PLAN & PROFILE - BERM
STA 211+90 TO 217+85

FILE: 49_24_009_CL_313X
JUB PROJ. #: 49-24-009
DRAWN BY: MJK
DESIGN BY: JAW
CHECKED BY: SKD

ONE INCH
AT FULL SIZE, IF NOT ONE INCH, SCALE ACCORDINGLY

LAST UPDATED: 3/25/2026

DRAWING:
CL-315

SHEET: 71 OF 205

Plot Date:5/4/2026 8:42 AM Plotted By: Elena Johnston
Date Created:7/29/2025 J:\JUB.COM\CENTRAL\CLIENTS\NV\TRFHMA\PROJECTS\49-24-009_ROCKMCCARRAN\DESIGN\CAD\SHEETS\49_24_009_CL_313X.DWG

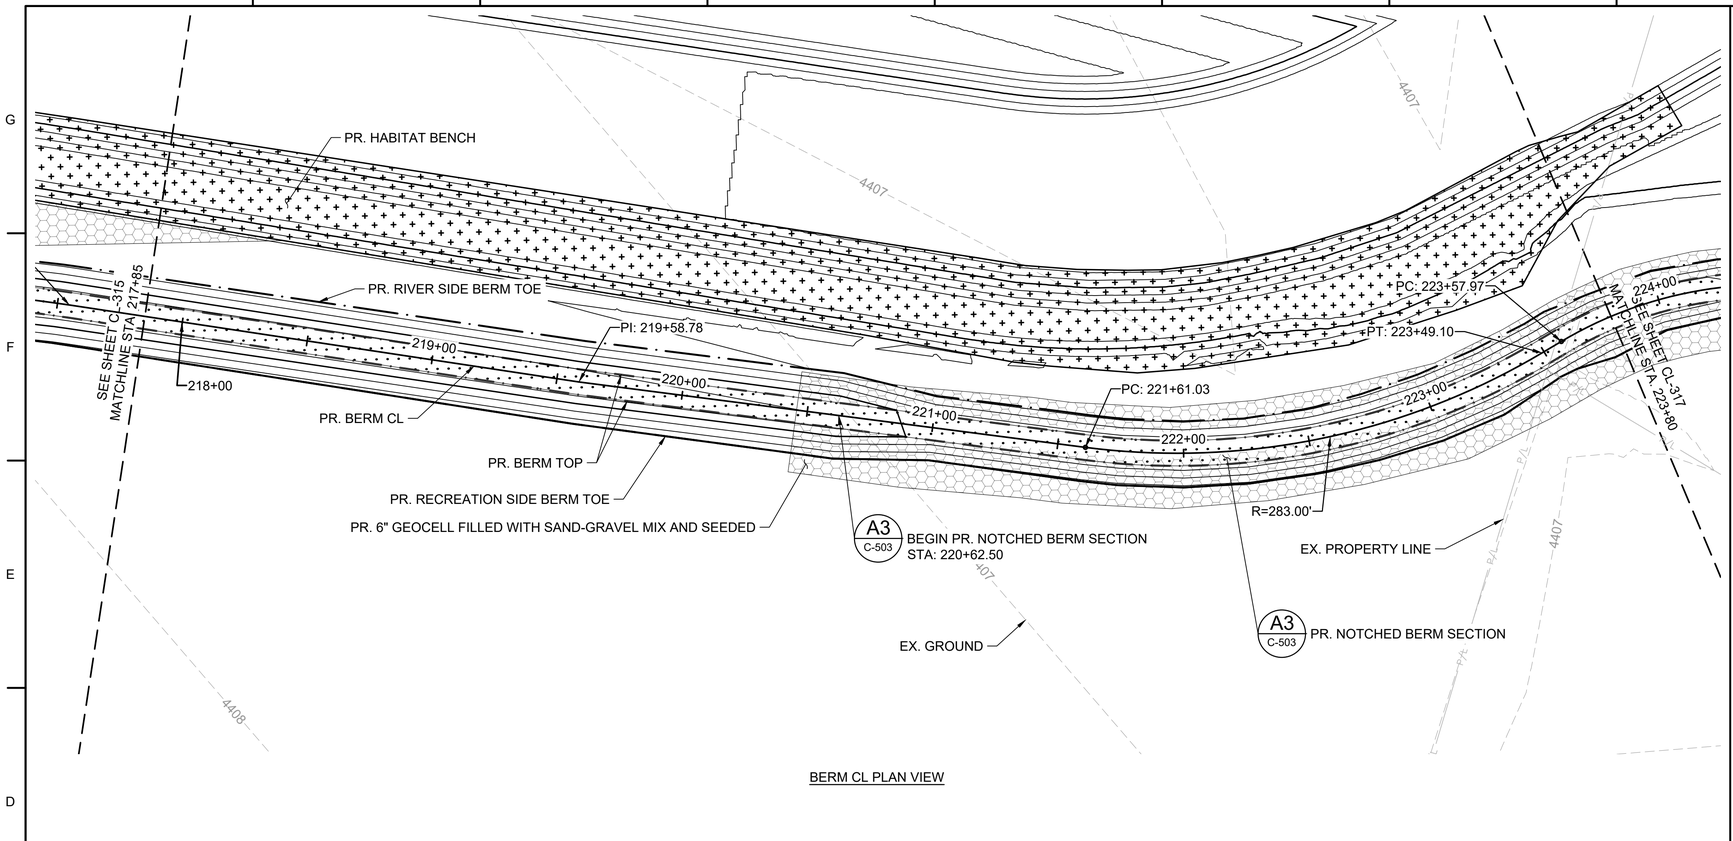

BERM CL PLAN VIEW

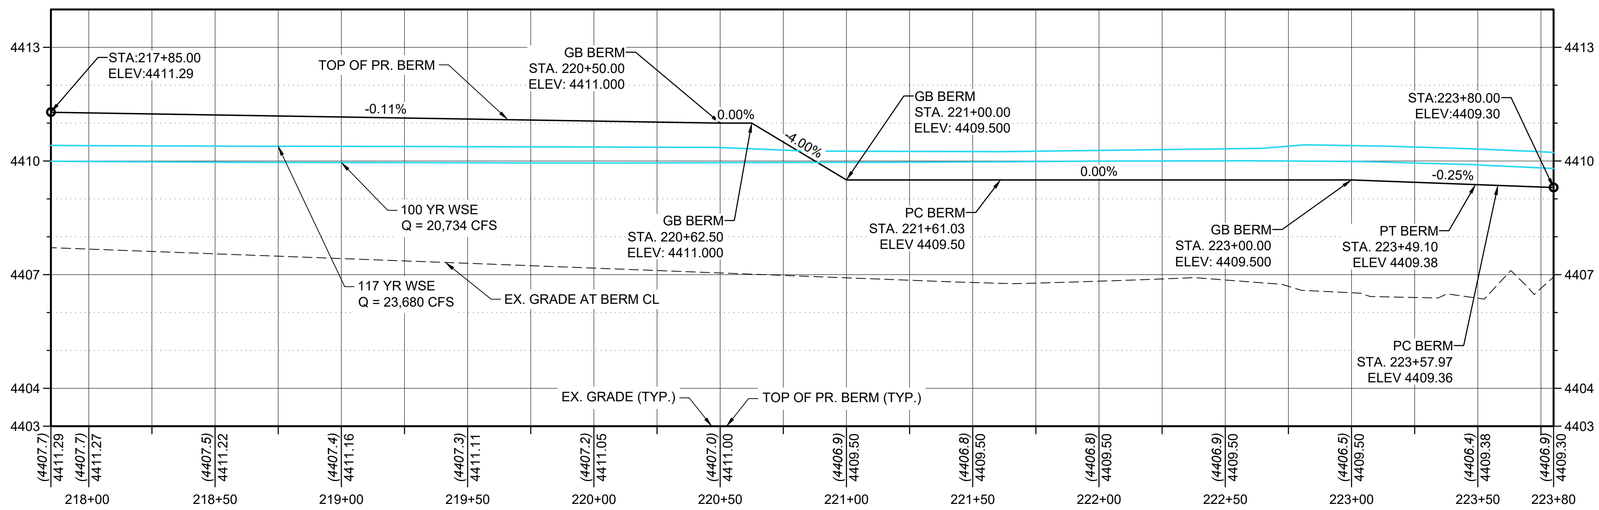

BERM CL PROFILE - STA. 217+85 TO 223+80
HORIZONTAL SCALE: 1:30
VERTICAL SCALE: 1:2

LEGEND

- EX. MAJOR CONTOURS (5')
- EX. MINOR CONTOURS (1')
- PR. MAJOR CONTOURS (5')
- PR. MINOR CONTOURS (1')
- P/L — EX. PROPERTY LINE
- PR. WATER SURFACE ELEVATION
- PR. LEVEE/BERM TOE AND TOP
- RIPRAP REVETMENT
- HABITAT BENCH
- PR. MULTI-USE PATH
- PR. ARMOR FLEX
- PR. GEOCELL

NOTE:
LOCATION AND TYPE OF REVETMENT FEATURES SHOWN ARE APPROXIMATE ONLY AND SUBJECT TO CHANGE.

J-U-B ENGINEERS, INC.
J-U-B ENGINEERS, INC.
5190 Neil Road
Suite 500
Reno, NV 89502
Phone: 775.852.1440
www.jub.com

PRELIMINARY PLANS

NOT FOR CONSTRUCTION

REUSE OF DRAWINGS
J-U-B SHALL RETAIN ALL COMMON LAW STATUTORY, COPYRIGHT AND OTHER RESERVED RIGHTS OF THESE DRAWINGS, AND THE SAME SHALL NOT BE REUSED WITHOUT J-U-B'S PRIOR WRITTEN CONSENT. ANY REUSE WITHOUT WRITTEN CONSENT BY J-U-B WILL BE AT CLIENTS SOLE RISK AND WITHOUT LIABILITY OR LEGAL EXPOSURE TO J-U-B.

NO.	DESCRIPTION	BY	APR.	DATE
REVISION				

ROCK TO MCCARRAN REACH
TRUCKEE RIVER FLOOD MANAGEMENT AUTHORITY

PLAN & PROFILE - BERM
STA. 217+85 TO 223+80

FILE:	49_24_009_CL_313X
JUB PROJ. #:	49-24-009
DRAWN BY:	MJK
DESIGN BY:	JAW
CHECKED BY:	SKD

ONE INCH
AT FULL SIZE, IF NOT ONE INCH, SCALE ACCORDINGLY

LAST UPDATED: 3/25/2026

DRAWING:
CL-316

SHEET: 72 OF 205

Plot Date:5/4/2026 8:43 AM Plotted By: Elena Johnston
Date Created:12/29/2025 C:\JUB\CLIENTS\NV\TRFMA\PROJECTS\49-24-009_ROCKMCCARRAN\DESIGN\CAD\SHEETS\49_24_009_CL_313X.DWG

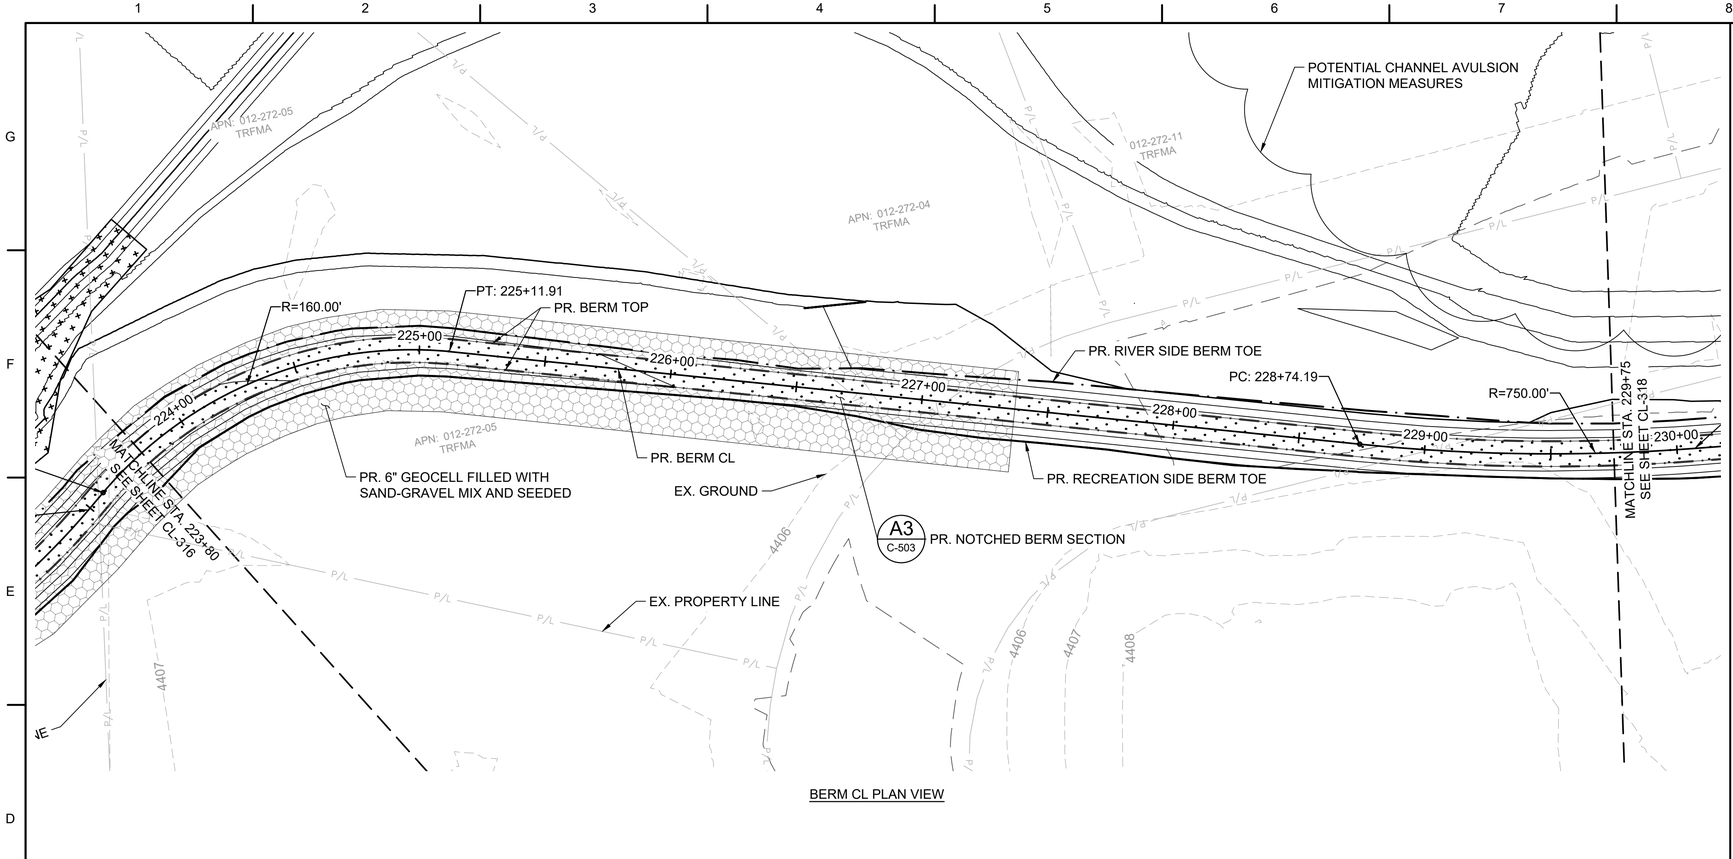

BERM CL PLAN VIEW

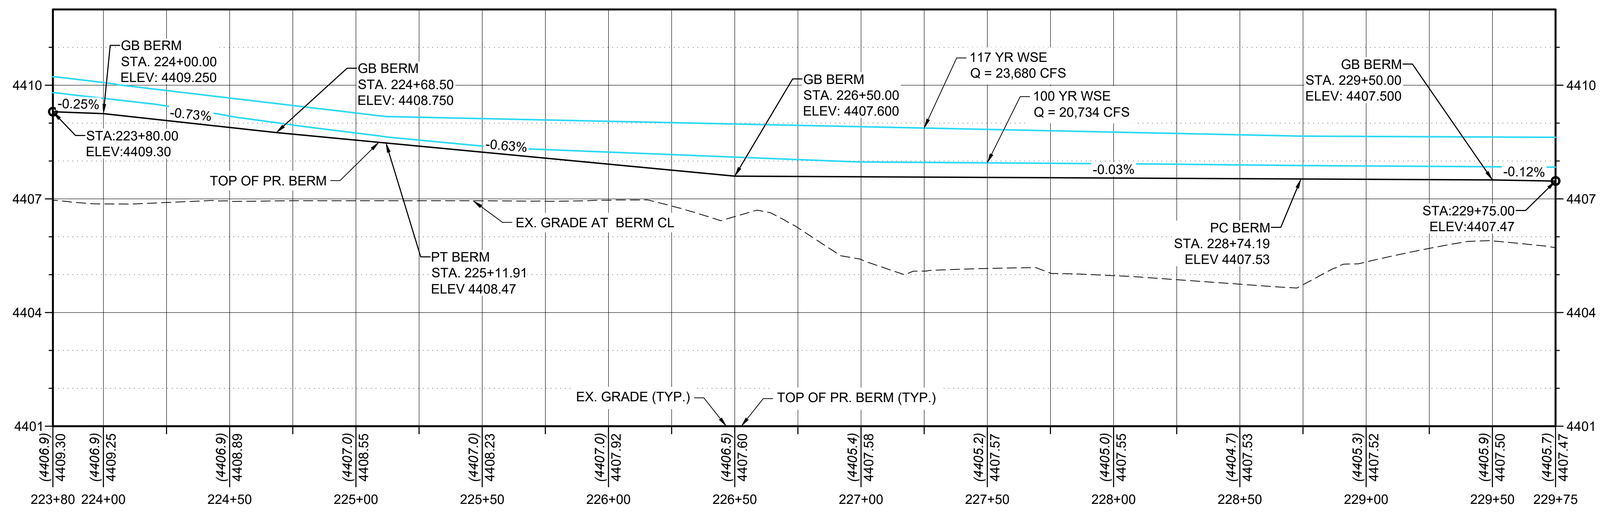

BERM CL PROFILE - STA. 223+80 TO 229+75
HORIZONTAL SCALE: 1:30
VERTICAL SCALE: 1:2

0 30 60
SCALE IN FEET

LEGEND

- EX. MAJOR CONTOURS (5')
- EX. MINOR CONTOURS (1')
- PR. MAJOR CONTOURS (5')
- PR. MINOR CONTOURS (1')
- P/L — EX. PROPERTY LINE
- PR. WATER SURFACE ELEVATION
- PR. LEVEE/BERM TOE AND TOP
- RIPRAP REVETMENT
- HABITAT BENCH
- PR. MULTI-USE PATH
- PR. ARMOR FLEX
- PR. GEOCELL

NOTE:
LOCATION AND TYPE OF REVETMENT FEATURES SHOWN ARE APPROXIMATE ONLY AND SUBJECT TO CHANGE.

J-U-B ENGINEERS, INC.

J-U-B ENGINEERS, INC.
5190 Neil Road
Suite 500
Reno, NV 89502
Phone: 775.852.1440
www.jub.com

PRELIMINARY PLANS

NOT FOR CONSTRUCTION

REUSE OF DRAWINGS
J-U-B SHALL RETAIN ALL COMMON LAW STATUTORY, COPYRIGHT AND OTHER RESERVED RIGHTS OF THESE DRAWINGS, AND THE SAME SHALL NOT BE REUSED WITHOUT J-U-B'S PRIOR WRITTEN CONSENT. ANY REUSE WITHOUT WRITTEN CONSENT BY J-U-B WILL BE AT CLIENT'S SOLE RISK AND WITHOUT LIABILITY OR LEGAL EXPOSURE TO J-U-B.

NO.	DESCRIPTION	BY	APR.	DATE
	REVISION			

ROCK TO MCCARRAN REACH
TRUCKEE RIVER FLOOD MANAGEMENT AUTHORITY

PLAN & PROFILE - BERM
STA 223+80 TO 229+75

FILE : 49_24_009_CL_313X
JUB PROJ. # :49-24-009
DRAWN BY: MJK
DESIGN BY: JAW
CHECKED BY: SKD

ONE INCH
AT FULL SIZE, IF NOT ONE INCH, SCALE ACCORDINGLY

LAST UPDATED: 3/25/2026

DRAWING:
CL-317

SHEET: 73 OF 205

Plot Date:5/4/2026 8:44 AM Plotted By: Elena Johnston
Date Created:7/29/2025 J:\JUB.COM\CENTRAL\CLIENTS\NV\TRFMA\PROJECTS\49-24-009_ROCKMCCARRAN\DESIGN\CAD\SHEETS\49_24_009_CL_313X.DWG

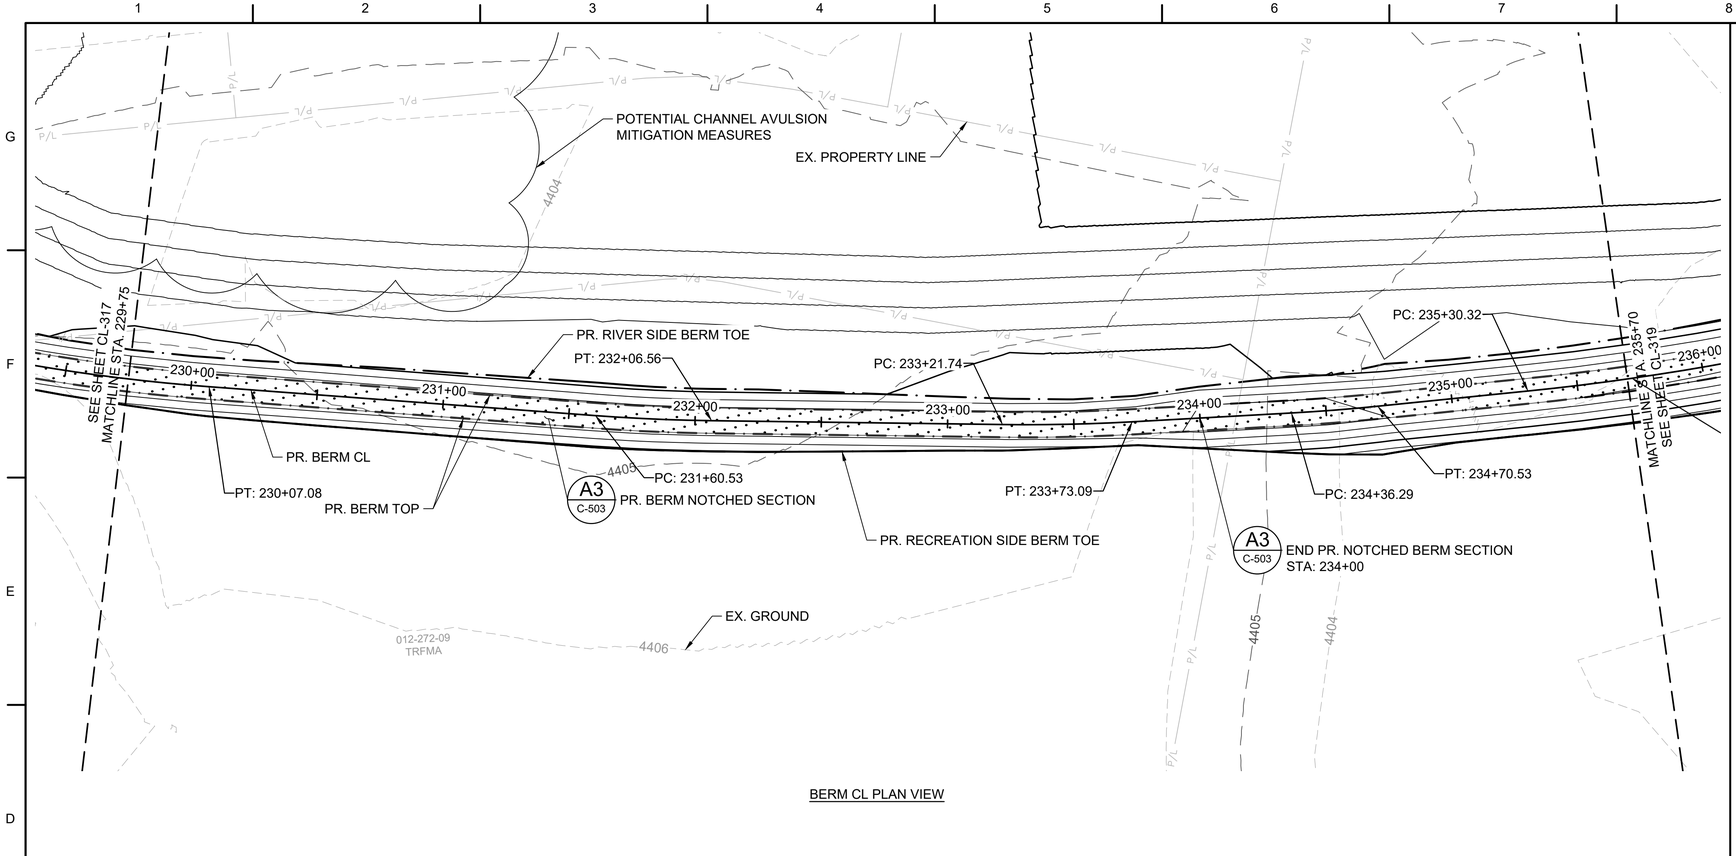

BERM CL PLAN VIEW

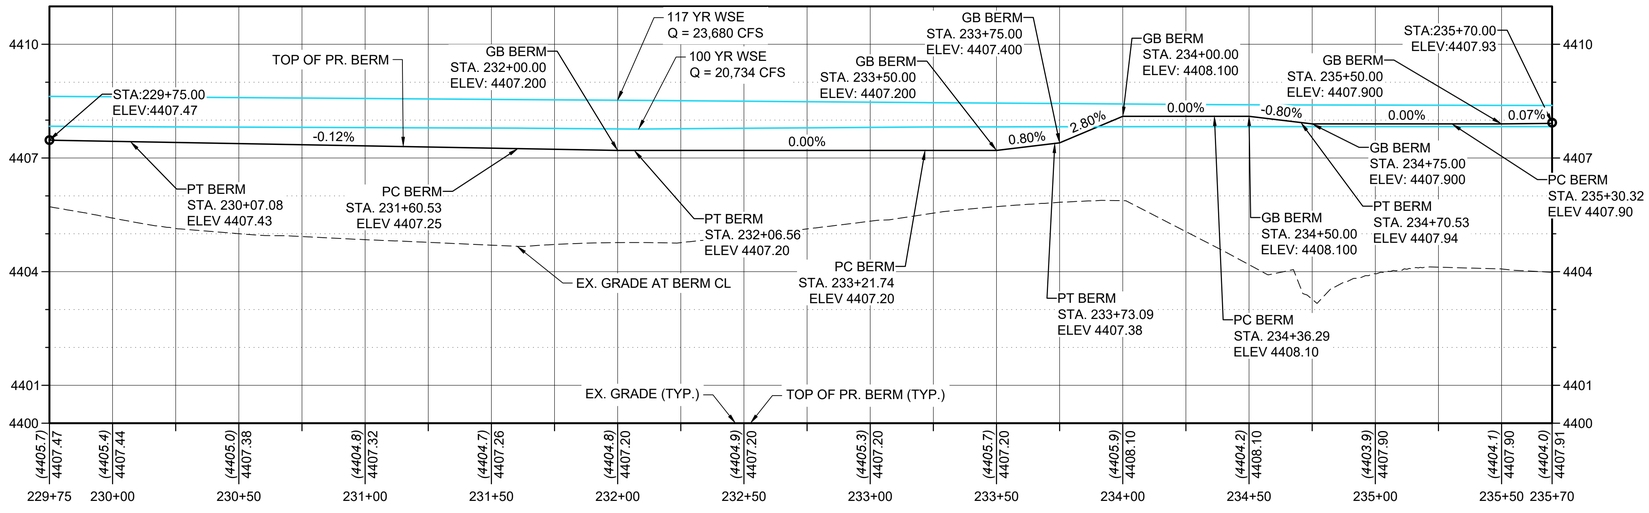

BERM CL PROFILE - STA. 229+75 TO 235+70
HORIZONTAL SCALE: 1:30
VERTICAL SCALE: 1:2

LEGEND

- EX. MAJOR CONTOURS (5')
- EX. MINOR CONTOURS (1')
- PR. MAJOR CONTOURS (5')
- PR. MINOR CONTOURS (1')
- EX. PROPERTY LINE
- PR. WATER SURFACE ELEVATION
- PR. LEVEE/BERM TOE AND TOP
- RIPRAP REVETMENT
- HABITAT BENCH
- PR. MULTI-USE PATH
- PR. ARMOR FLEX
- PR. GEOCELL

NOTE:
LOCATION AND TYPE OF REVETMENT FEATURES SHOWN ARE APPROXIMATE ONLY AND SUBJECT TO CHANGE.

J-U-B ENGINEERS, INC.

J-U-B ENGINEERS, INC.
5190 Neil Road
Suite 500
Reno, NV 89502
Phone: 775.852.1440
www.jub.com

PRELIMINARY PLANS

NOT FOR CONSTRUCTION

REUSE OF DRAWINGS
J-U-B SHALL RETAIN ALL COMMON LAW STATUTORY, COPYRIGHT AND OTHER RESERVED RIGHTS OF THESE DRAWINGS, AND THE SAME SHALL NOT BE REUSED WITHOUT J-U-B'S PRIOR WRITTEN CONSENT. ANY REUSE WITHOUT WRITTEN CONSENT BY J-U-B WILL BE AT CLIENT'S SOLE RISK AND WITHOUT LIABILITY OR LEGAL EXPOSURE TO J-U-B.

NO.	DESCRIPTION	BY	APR.	DATE
	REVISION			

ROCK TO MCCARRAN REACH
TRUCKEE RIVER FLOOD MANAGEMENT AUTHORITY

PLAN & PROFILE - BERM
STA. 229+75 TO 235+70

FILE: 49_24_009_CL_318X
JUB PROJ. #: 49-24-009
DRAWN BY: MJK
DESIGN BY: JAW
CHECKED BY: SKD

ONE INCH
AT FULL SIZE, IF NOT ONE INCH, SCALE ACCORDINGLY

LAST UPDATED: 3/24/2026

DRAWING:
CL-318

SHEET: 74 OF 205

Plot Date:5/4/2026 8:46 AM Plotted By: Elena Johnston
Date Created:7/29/2025 J:\JUB.COM\CENTRAL\CLIENTS\NV\TRFHMA\PROJECTS\49-24-009_ROCKMCCARRAN\DESIGN\CAD\SHEETS\49_24_009_CL_318X.DWG

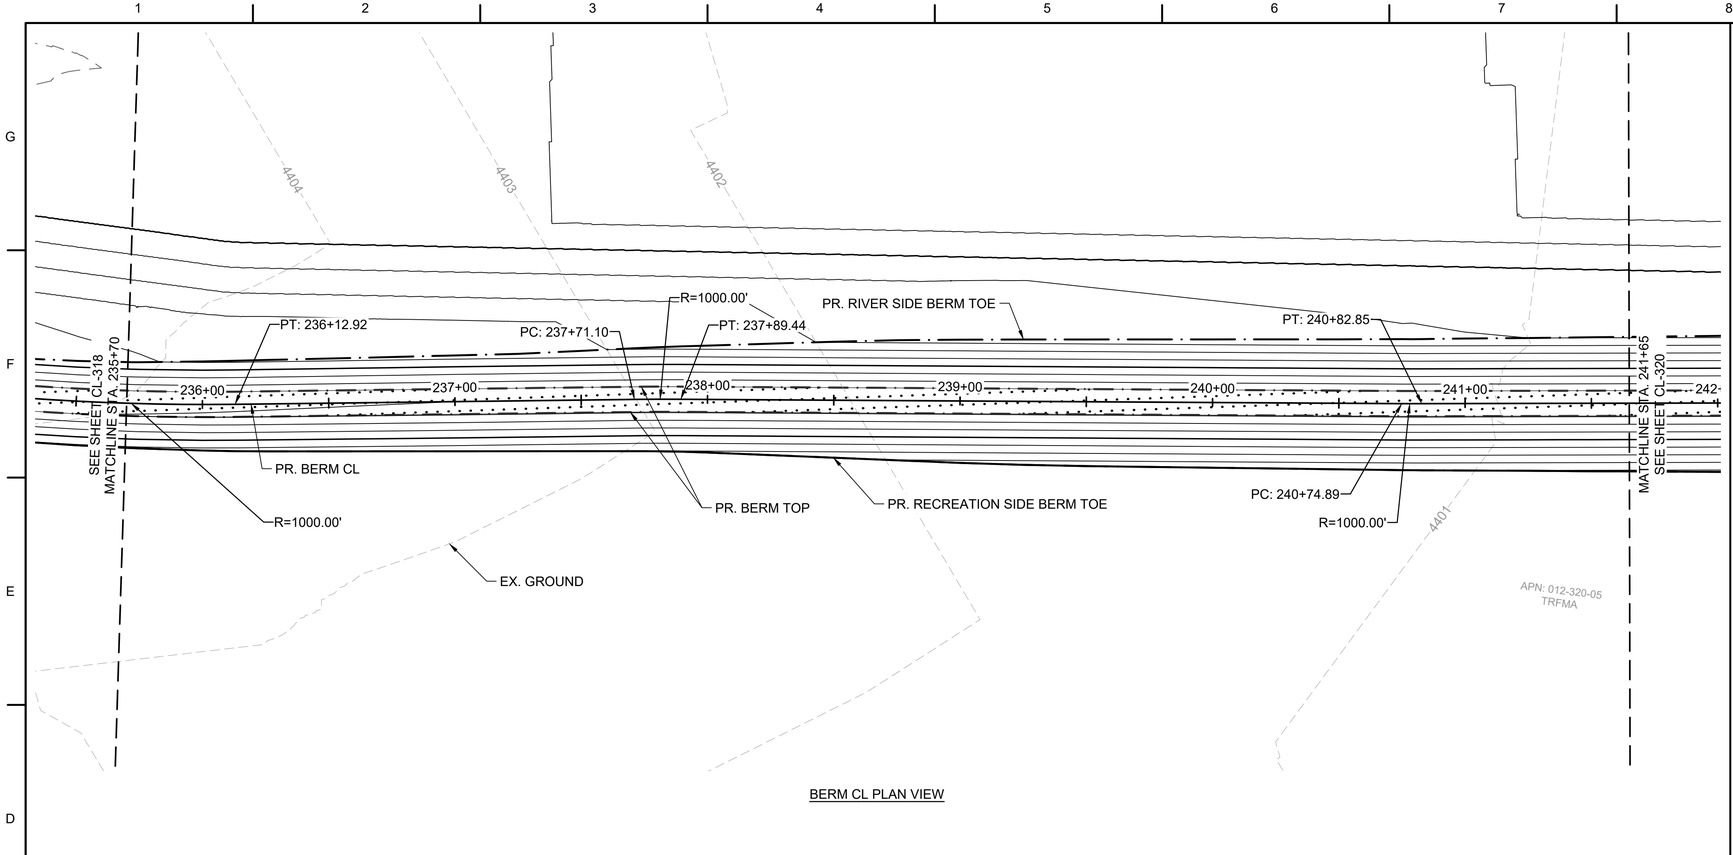

BERM CL PLAN VIEW

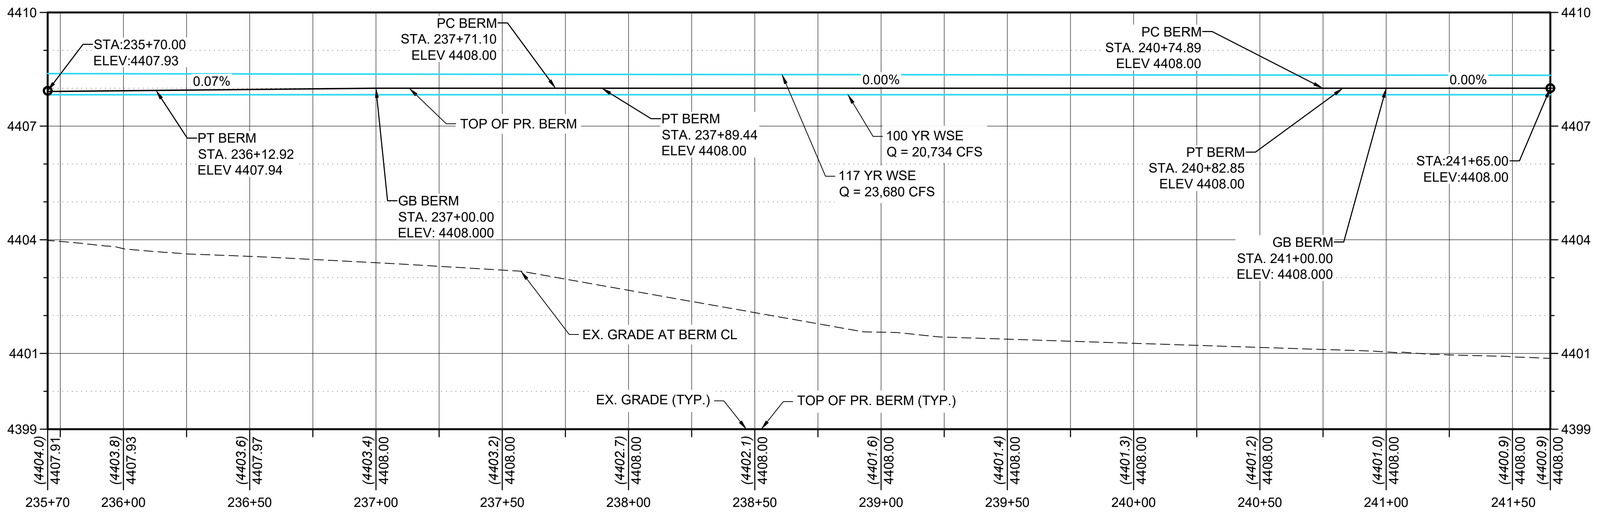

BERM CL PROFILE - STA. 235+70 TO 241+65
HORIZONTAL SCALE: 1:30
VERTICAL SCALE: 1:2

0 30 60

SCALE IN FEET

LEGEND

- EX. MAJOR CONTOURS (5')
- EX. MINOR CONTOURS (1')
- PR. MAJOR CONTOURS (5')
- PR. MINOR CONTOURS (1')
- P/L — EX. PROPERTY LINE
- PR. WATER SURFACE ELEVATION
- PR. LEVEE/BERM TOE AND TOP
- RIPRAP REVETMENT
- HABITAT BENCH
- PR. MULTI-USE PATH
- PR. ARMOR FLEX
- PR. GEOCELL

NOTE:
LOCATION AND TYPE OF REVETMENT FEATURES SHOWN ARE APPROXIMATE ONLY AND SUBJECT TO CHANGE.

J-U-B ENGINEERS, INC.

J-U-B ENGINEERS, INC.
5190 Neil Road
Suite 500
Reno, NV 89502
Phone: 775.852.1440
www.jub.com

PRELIMINARY PLANS

NOT FOR CONSTRUCTION

REUSE OF DRAWINGS
J-U-B SHALL RETAIN ALL COMMON LAW, STATUTORY, COPYRIGHT AND OTHER RESERVED RIGHTS OF THESE DRAWINGS, AND THE SAME SHALL NOT BE REUSED WITHOUT J-U-B'S PRIOR WRITTEN CONSENT. ANY REUSE WITHOUT WRITTEN CONSENT BY J-U-B WILL BE AT CLIENT'S SOLE RISK AND WITHOUT LIABILITY OR LEGAL EXPOSURE TO J-U-B.

NO.	DESCRIPTION	BY	APR.	DATE
	REVISION			

ROCK TO MCCARRAN REACH
TRUCKEE RIVER FLOOD MANAGEMENT AUTHORITY

PLAN & PROFILE - BERM
STA. 235+70 TO 241+65

FILE : 49_24_009_CL_318X
JUB PROJ. # :49-24-009
DRAWN BY: MJK
DESIGN BY: JAW
CHECKED BY: SKD

ONE INCH
AT FULL SIZE, IF NOT ONE INCH, SCALE ACCORDINGLY

LAST UPDATED: 3/24/2026

DRAWING:
CL-319

SHEET: 75 OF 205

Plot Date:5/4/2026 8:46 AM Plotted By: Elena Johnston
Date Created:7/29/2025 J:\JUB.COM\CENTRAL\CLIENTS\NV\TRFHMA\PROJECTS\49-24-009_ROCKMCCARRAN\DESIGN\CAD\SHEETS\49_24_009_CL_318X.DWG

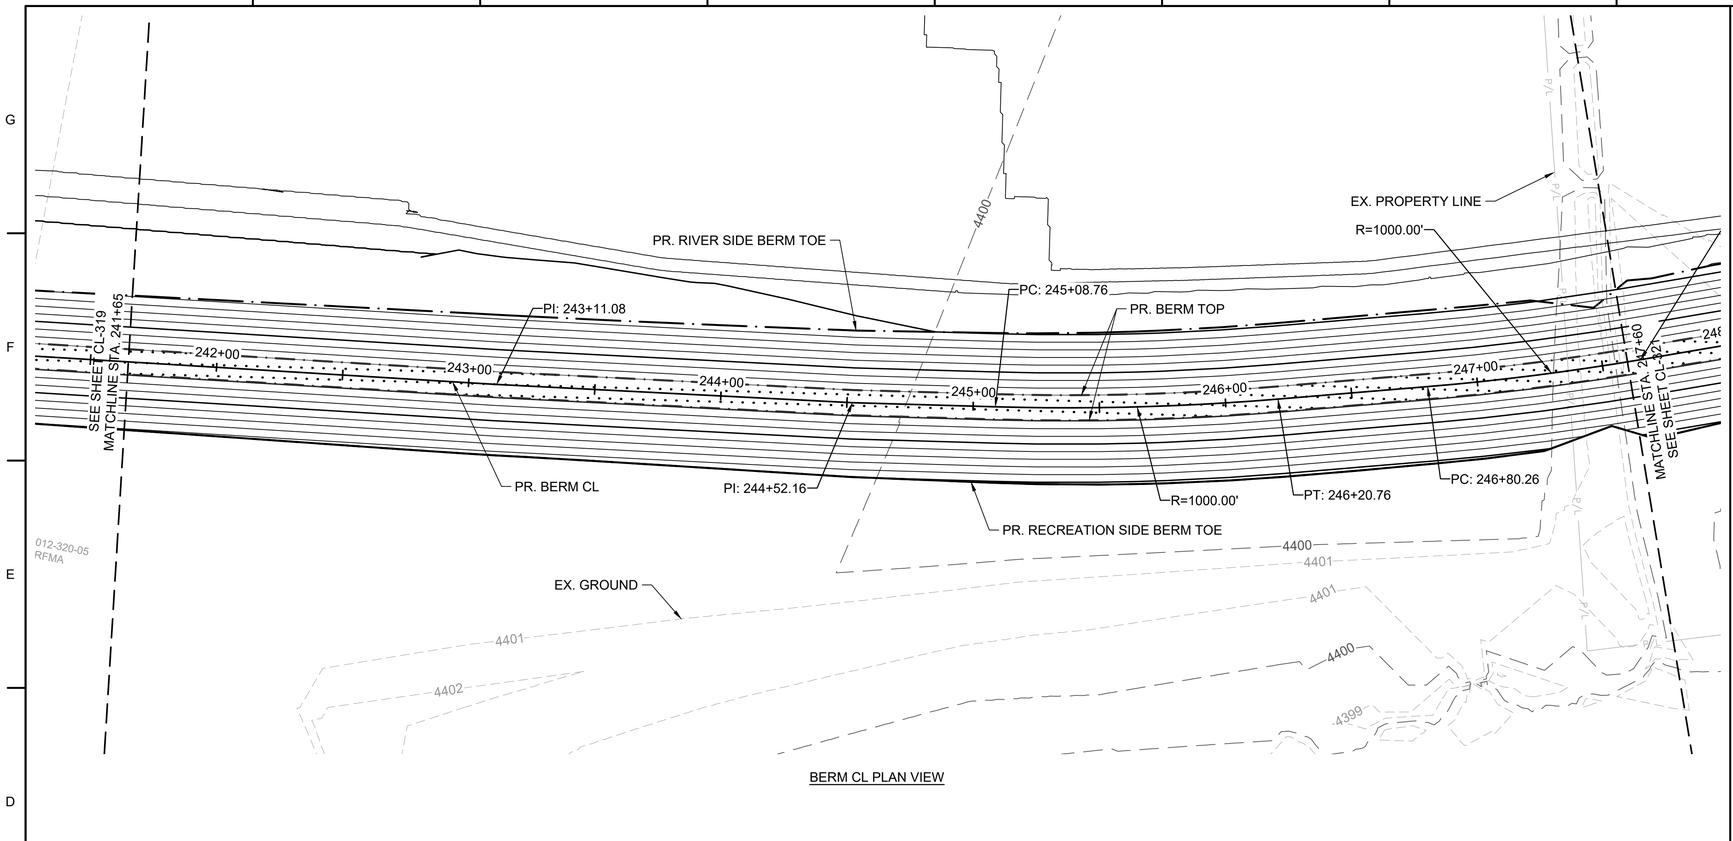

BERM CL PLAN VIEW

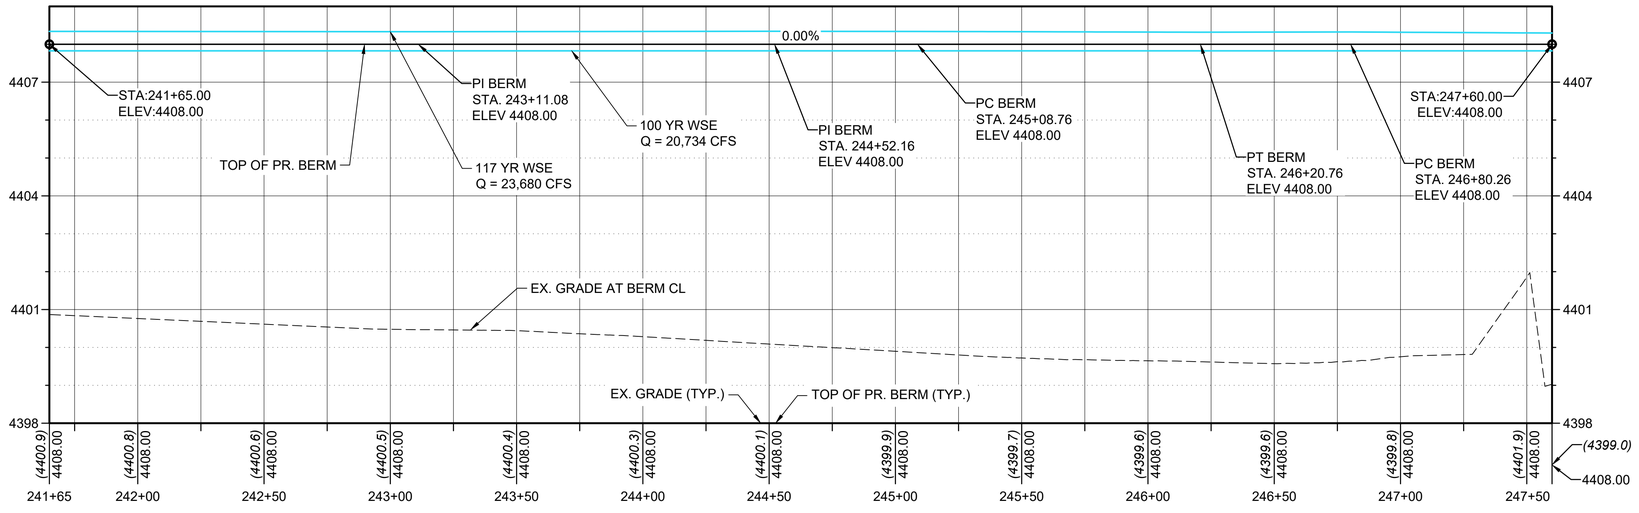

BERM CL PROFILE - STA. 241+65 TO 247+60
HORIZONTAL SCALE: 1:30
VERTICAL SCALE: 1:2

LEGEND

- EX. MAJOR CONTOURS (5')
- EX. MINOR CONTOURS (1')
- PR. MAJOR CONTOURS (5')
- PR. MINOR CONTOURS (1')
- EX. PROPERTY LINE
- PR. WATER SURFACE ELEVATION
- PR. LEVEE/BERM TOE AND TOP
- RIPRAP REVETMENT
- HABITAT BENCH
- PR. MULTI-USE PATH
- PR. ARMOR FLEX
- PR. GEOCELL

NOTE:
LOCATION AND TYPE OF REVETMENT FEATURES SHOWN ARE APPROXIMATE ONLY AND SUBJECT TO CHANGE.

J-U-B ENGINEERS, INC.
5190 Neil Road
Suite 500
Reno, NV 89502
Phone: 775.852.1440
www.jub.com

PRELIMINARY PLANS

NOT FOR CONSTRUCTION

REUSE OF DRAWINGS
J-U-B SHALL RETAIN ALL COMMON LAW STATUTORY, COPYRIGHT AND OTHER RESERVED RIGHTS OF THESE DRAWINGS, AND THE SAME SHALL NOT BE REUSED WITHOUT J-U-B'S PRIOR WRITTEN CONSENT. ANY REUSE WITHOUT WRITTEN CONSENT BY J-U-B WILL BE AT CLIENT'S SOLE RISK AND WITHOUT LIABILITY OR LEGAL EXPOSURE TO J-U-B.

NO.	DESCRIPTION	BY	APR.	DATE
	REVISION			

ROCK TO MCCARRAN REACH
TRUCKEE RIVER FLOOD MANAGEMENT AUTHORITY

PLAN & PROFILE - BERM
STA. 241+65 TO 247+60

FILE: 49_24_009_CL_318X
JUB PROJ. #: 49-24-009
DRAWN BY: MJK
DESIGN BY: JAW
CHECKED BY: SKD
ONE INCH
AT FULL SIZE, IF NOT ONE INCH, SCALE ACCORDINGLY
LAST UPDATED: 3/24/2026

DRAWING:
CL-320

SHEET: 76 OF 205

Plot Date:5/4/2026 8:47 AM Plotted By: Elena Johnston
Date Created:12/29/2025 N:\J-U-B.COM\CENTRAL\CLIENTS\NV\TRFMA\PROJECTS\49-24-009_ROCKMCCARRAN\DESIGN\CAD\SHEET\49_24_009_CL_318X.DWG

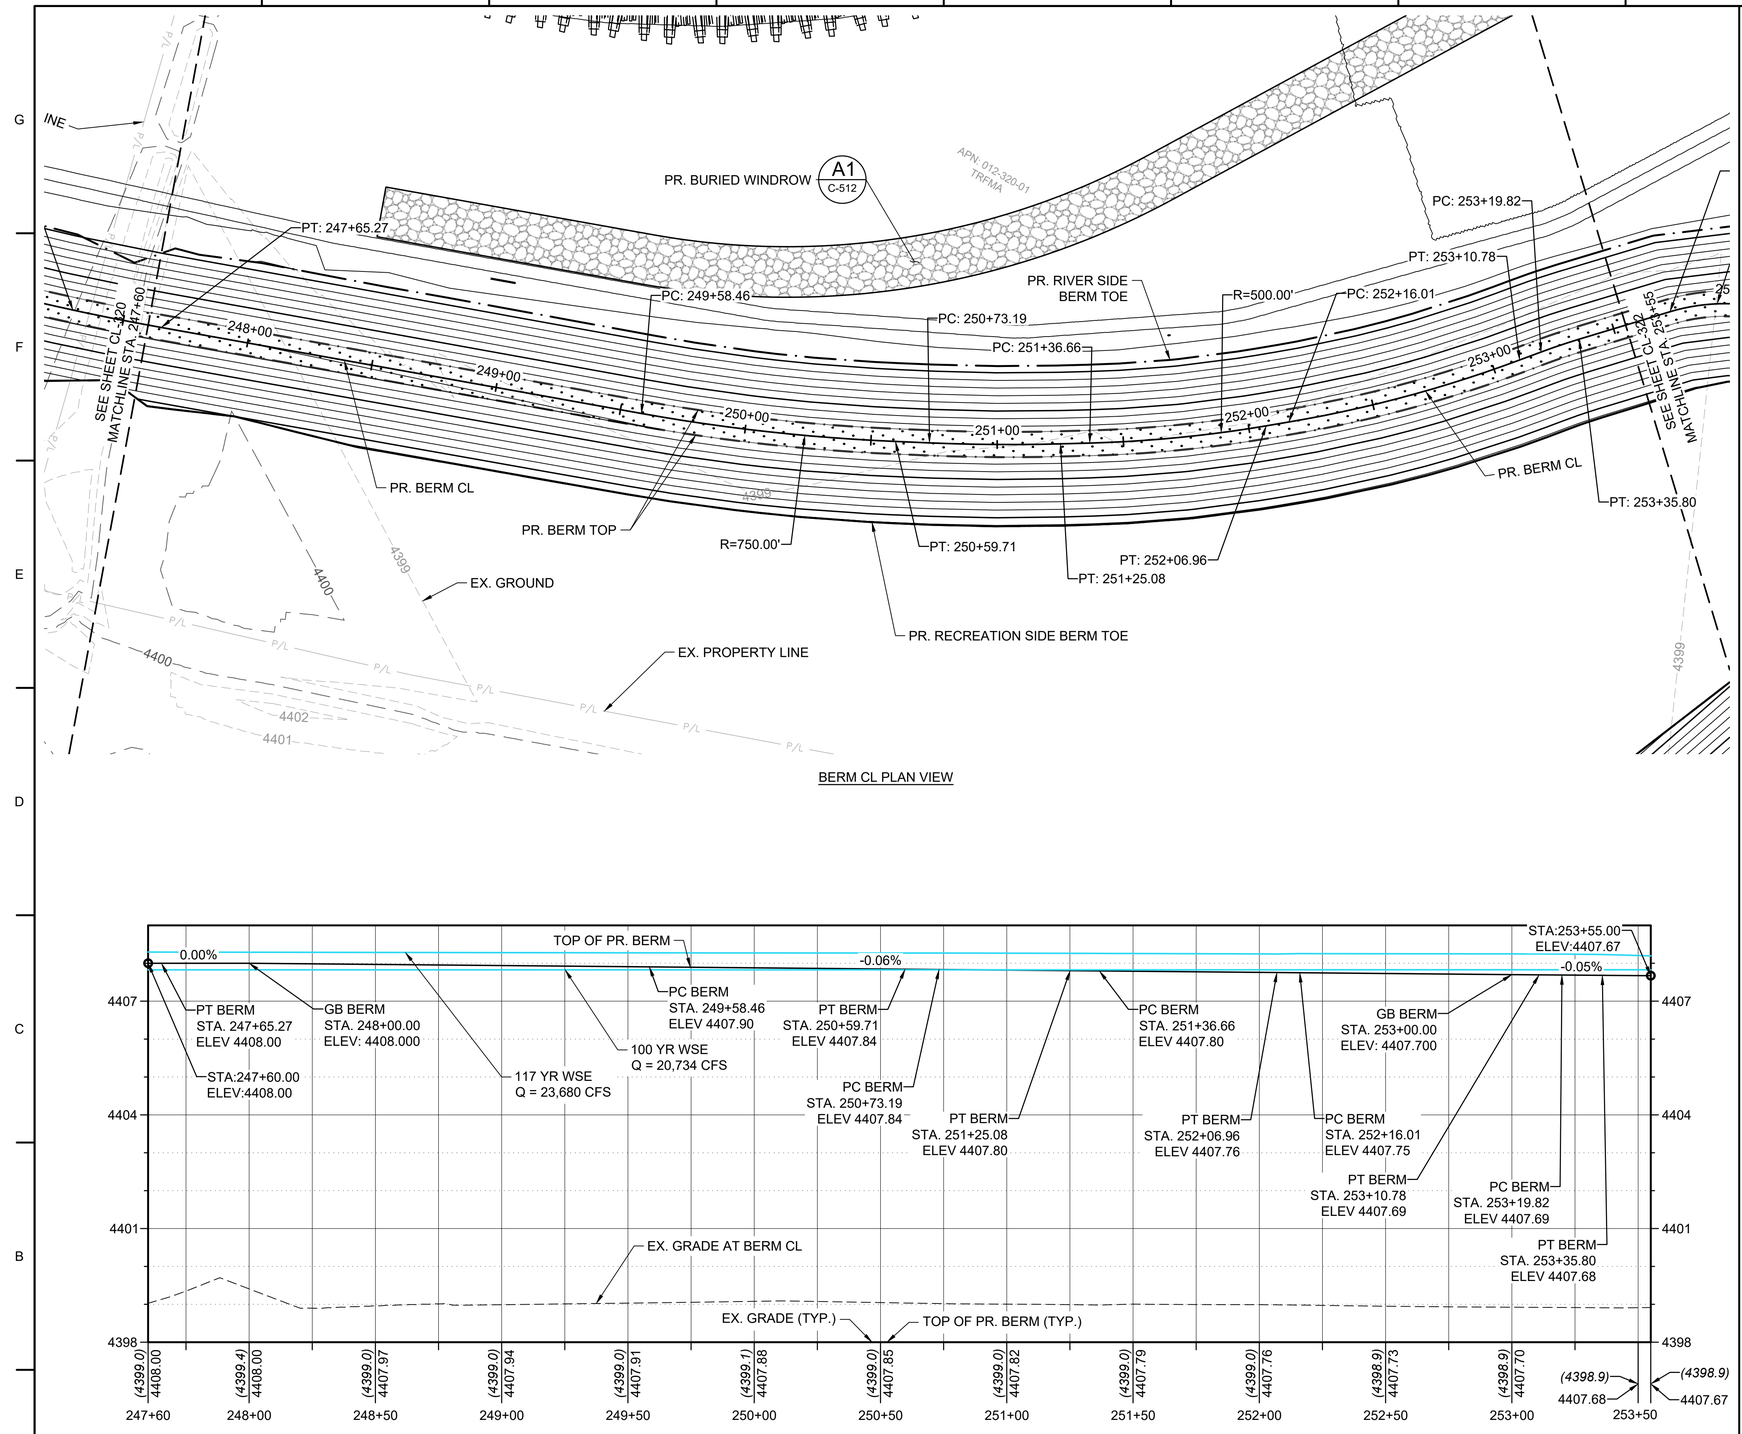

BERM CL PLAN VIEW

BERM CL PROFILE - STA. 247+60 TO 253+55
HORIZONTAL SCALE: 1:30
VERTICAL SCALE: 1:2

LEGEND

- EX. MAJOR CONTOURS (5')
- EX. MINOR CONTOURS (1')
- PR. MAJOR CONTOURS (5')
- PR. MINOR CONTOURS (1')
- P/L — EX. PROPERTY LINE
- PR. WATER SURFACE ELEVATION
- PR. LEVEE/BERM TOE AND TOP
- RIPRAP REVETMENT
- HABITAT BENCH
- PR. MULTI-USE PATH
- PR. ARMOR FLEX
- PR. GEOCELL

NOTE:
LOCATION AND TYPE OF REVETMENT FEATURES SHOWN ARE APPROXIMATE ONLY AND SUBJECT TO CHANGE.

J-U-B ENGINEERS, INC.
J-U-B ENGINEERS, INC.
5190 Neil Road
Suite 500
Reno, NV 89502
Phone: 775.852.1440
www.jub.com

PRELIMINARY PLANS

NOT FOR CONSTRUCTION

REUSE OF DRAWINGS
J-U-B SHALL RETAIN ALL COMMON LAW STATUTORY, COPYRIGHT AND OTHER RESERVED RIGHTS OF THESE DRAWINGS, AND THE SAME SHALL NOT BE REUSED WITHOUT J-U-B'S PRIOR WRITTEN CONSENT. ANY REUSE WITHOUT WRITTEN CONSENT BY J-U-B WILL BE AT CLIENT'S SOLE RISK AND WITHOUT LIABILITY OR LEGAL EXPOSURE TO J-U-B.

NO.	DESCRIPTION	BY	APR.	DATE
	REVISION			

ROCK TO MCCARRAN REACH
TRUCKEE RIVER FLOOD MANAGEMENT AUTHORITY

PLAN & PROFILE - BERM
STA. 247+60 TO 253+55

FILE: 49_24_009_CL_318X
JUB PROJ. #: 49-24-009
DRAWN BY: MJK
DESIGN BY: JAW
CHECKED BY: SKD
ONE INCH
AT FULL SIZE, IF NOT ONE INCH, SCALE ACCORDINGLY
LAST UPDATED: 3/24/2026

DRAWING:
CL-321

SHEET: 77 OF 205

Plot Date:5/4/2026 8:46 AM Plotted By: Elena Johnston
Date Created:12/29/2025 N:\J-U-B.COM\CENTRAL\CLIENTS\NV\TRFMA\PROJECTS\49-24-009_ROCKMCCARRAN\DESIGN\CAD\SHEET\49_24_009_CL_318X.DWG

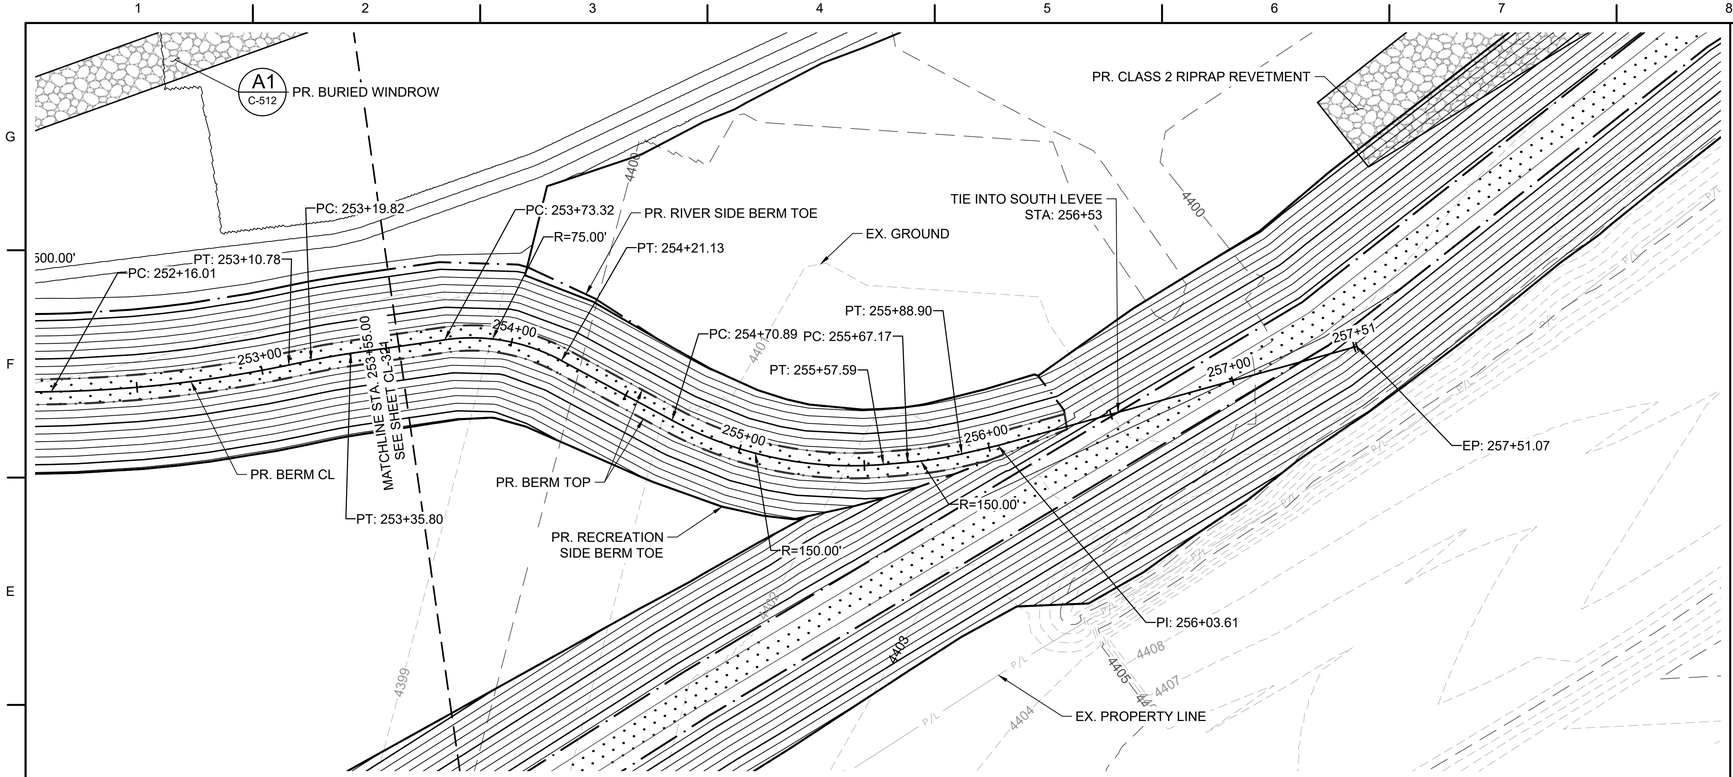

BERM CL PLAN VIEW

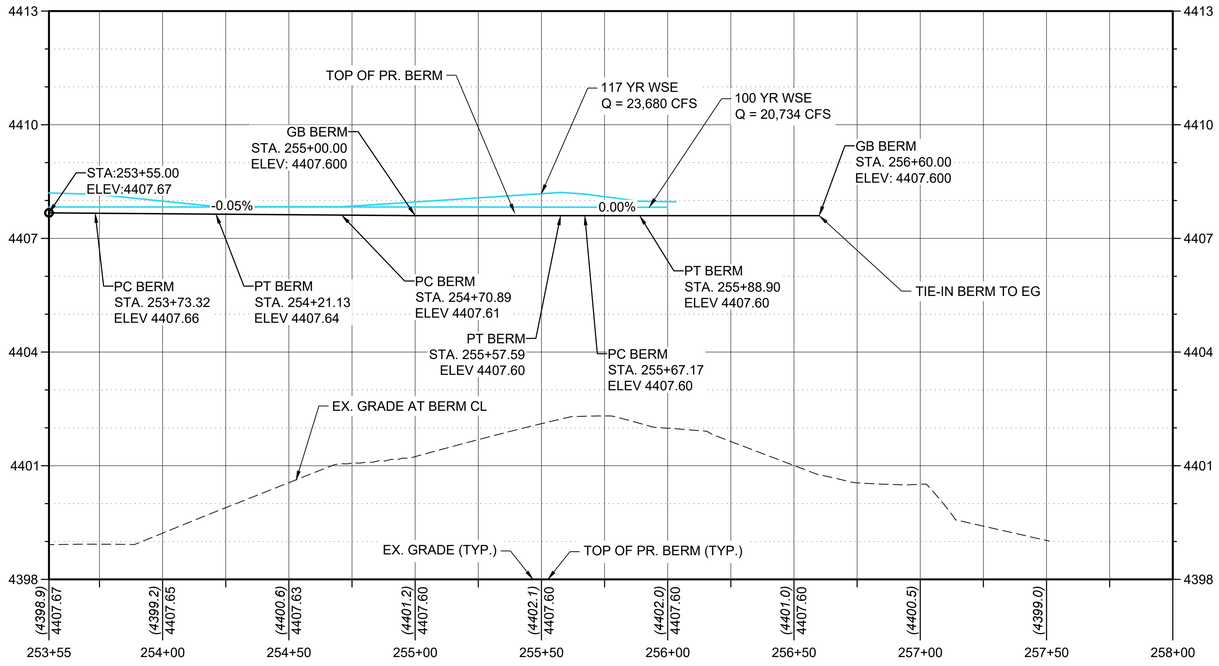

BERM CL PROFILE - STA. 253+55 TO 257+51
HORIZONTAL SCALE: 1:30
VERTICAL SCALE: 1:2

LEGEND

- EX. MAJOR CONTOURS (5')
- EX. MINOR CONTOURS (1')
- PR. MAJOR CONTOURS (5')
- PR. MINOR CONTOURS (1')
- EX. PROPERTY LINE
- PR. WATER SURFACE ELEVATION
- PR. LEVEE/BERM TOE AND TOP
- RIPRAP REVETMENT
- HABITAT BENCH
- PR. MULTI-USE PATH
- PR. ARMOR FLEX
- PR. GEOCELL

NOTE:
LOCATION AND TYPE OF REVETMENT FEATURES SHOWN ARE APPROXIMATE ONLY AND SUBJECT TO CHANGE.

JUB ENGINEERS, INC.

J-U-B ENGINEERS, INC.
5190 Neil Road
Suite 500
Reno, NV 89502
Phone: 775.852.1440
www.jub.com

PRELIMINARY PLANS

NOT FOR CONSTRUCTION

REUSE OF DRAWINGS
J-U-B SHALL RETAIN ALL COMMON LAW STATUTORY, COPYRIGHT AND OTHER RESERVED RIGHTS OF THESE DRAWINGS, AND THE SAME SHALL NOT BE REUSED WITHOUT J-U-B'S PRIOR WRITTEN CONSENT. ANY REUSE WITHOUT WRITTEN CONSENT BY J-U-B WILL BE AT CLIENT'S SOLE RISK AND WITHOUT LIABILITY OR LEGAL EXPOSURE TO J-U-B.

NO.	DESCRIPTION	BY	APR.	DATE
	REVISION			

ROCK TO MCCARRAN REACH
TRUCKEE RIVER FLOOD MANAGEMENT AUTHORITY

PLAN & PROFILE - BERM
STA. 253+55 TO 257+51

FILE : 49_24_009_CL_318X
JUB PROJ. # :49-24-009
DRAWN BY: MJK
DESIGN BY: JAW
CHECKED BY: SKD
ONE INCH
AT FULL SIZE, IF NOT ONE INCH, SCALE ACCORDINGLY
LAST UPDATED: 3/24/2026

DRAWING:
CL-322

SHEET: 78 OF 205

Plot Date:5/4/2026 8:49 AM Plotted By: Elena Johnston
Date Created:7/29/2025 JUB.COM:\CENTRAL\CLIENTS\NV\TRFHMA\PROJECTS\49-24-009_ROCKMCCARRAN\DESIGN\CAD\SHEET\49_24_009_CL_318X.DWG