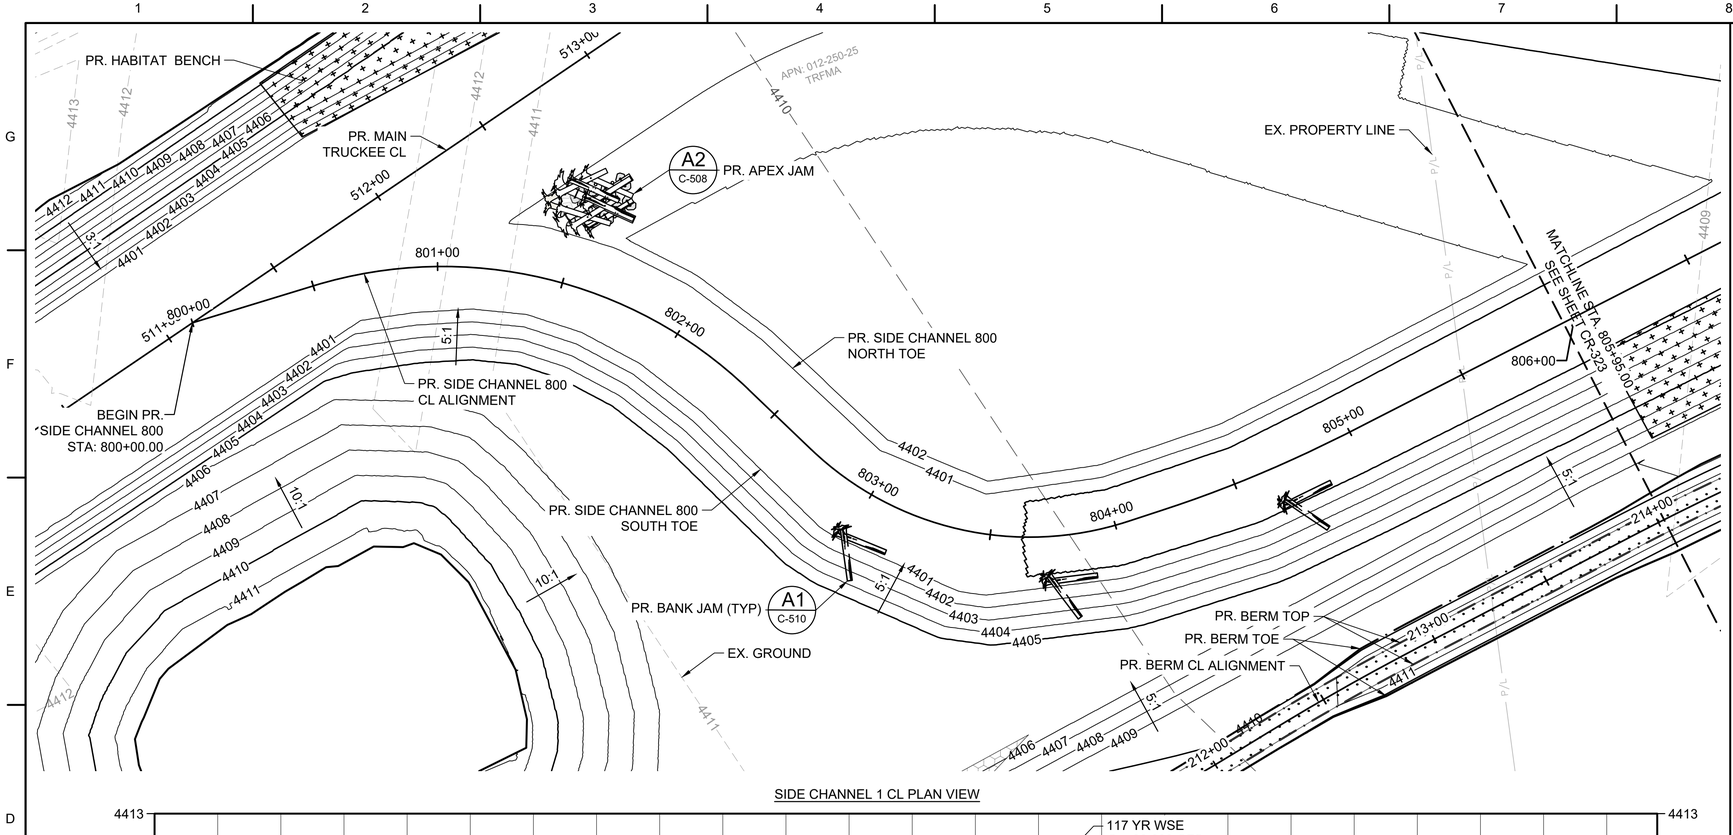

SIDE CHANNEL 1 CL PLAN VIEW

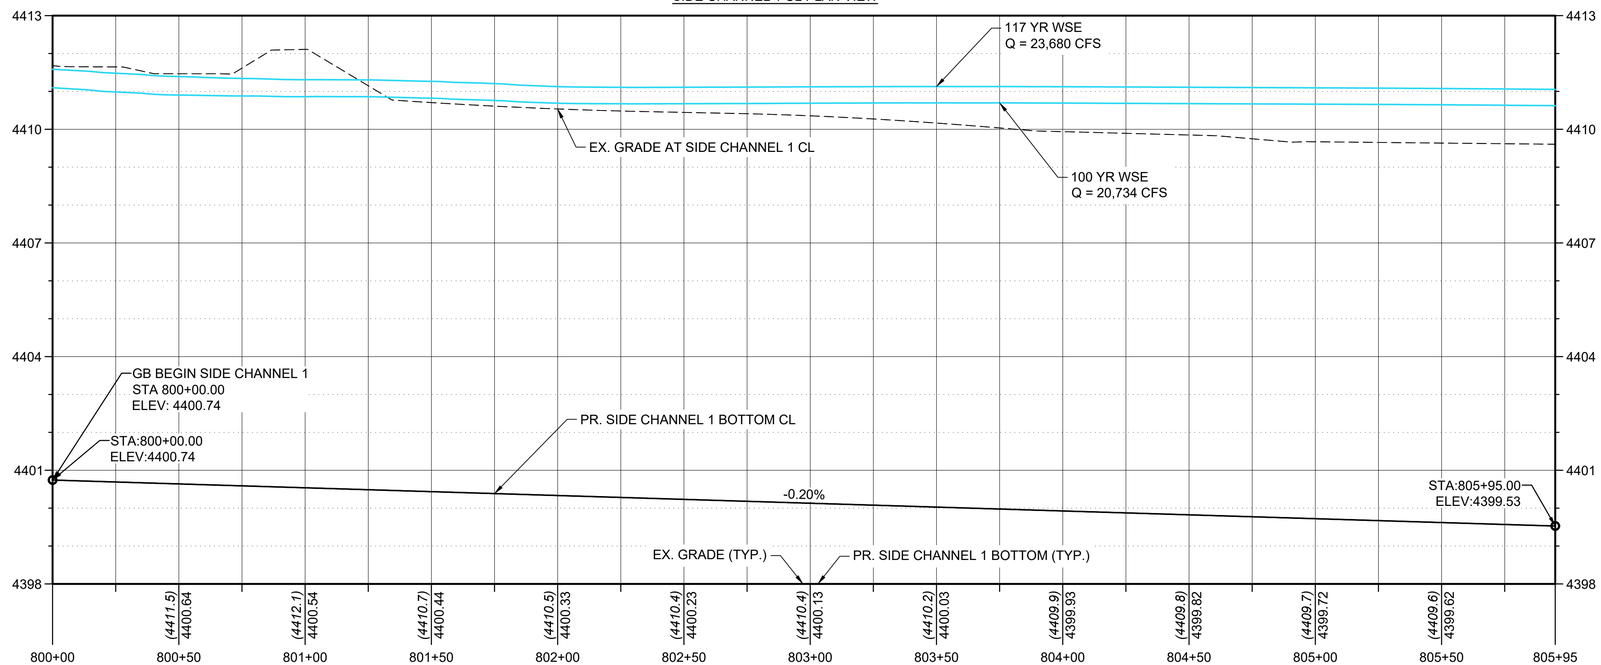

SIDE CHANNEL 1 CL PROFILE - STA. 800+00 TO 805+95
HORIZONTAL SCALE: 1:30
VERTICAL SCALE: 1:2

0 30 60
SCALE IN FEET

LEGEND

- EX. MAJOR CONTOURS (5')
- EX. MINOR CONTOURS (1')
- PR. MAJOR CONTOURS (5')
- PR. MINOR CONTOURS (1')
- P/L — EX. PROPERTY LINE
- PR. WATER SURFACE ELEVATION
- PR. LEVEE/BERM TOE AND TOP
- RIPRAP REVETMENT
- HABITAT BENCH
- PR. MULTI-USE PATH
- PR. ARMOR FLEX
- PR. GEOCELL

NOTE:
LOCATION AND TYPE OF REVETMENT FEATURES SHOWN ARE APPROXIMATE ONLY AND SUBJECT TO CHANGE.

J-U-B ENGINEERS, INC.

J-U-B ENGINEERS, INC.
5190 Neil Road
Suite 500
Reno, NV 89502
Phone: 775.852.1440
www.jub.com

PRELIMINARY PLANS

NOT FOR CONSTRUCTION

REUSE OF DRAWINGS
J-U-B SHALL RETAIN ALL COMMON LAW STATUTORY, COPYRIGHT AND OTHER RESERVED RIGHTS OF THESE DRAWINGS, AND THE SAME SHALL NOT BE REUSED WITHOUT J-U-B'S PRIOR WRITTEN CONSENT. ANY REUSE WITHOUT WRITTEN CONSENT BY J-U-B WILL BE AT CLIENTS SOLE RISK AND WITHOUT LIABILITY OR LEGAL EXPOSURE TO J-U-B.

NO.	DESCRIPTION	BY	APR. DATE
	REVISION		

ROCK TO MCCARRAN REACH
TRUCKEE RIVER FLOOD MANAGEMENT AUTHORITY

PLAN & PROFILE - TRUCKEE RIVER SIDE CHANNEL
STA. 800+00 TO 805+95

FILE : 49_24_009_CR_322X
JUB PROJ. # :49-24-009
DRAWN BY: NJK
DESIGN BY: JAW
CHECKED BY: SKD
ONE INCH
AT FULL SIZE, IF NOT ONE INCH, SCALE ACCORDINGLY
LAST UPDATED: 4/3/2026

DRAWING:
CR-322

SHEET: 117 OF 205

Plot Date:5/4/2026 9:37 AM Plotted By: Elena Johnson
Date Created:12/22/2025\\JUB.COM\CENTRAL\CLIENTS\NV\TRFMA\PROJECTS\49-24-009_ROCK\MCCARRAN\DESIGN\CAD\SHEET\49_24_009_CR_322X.DWG

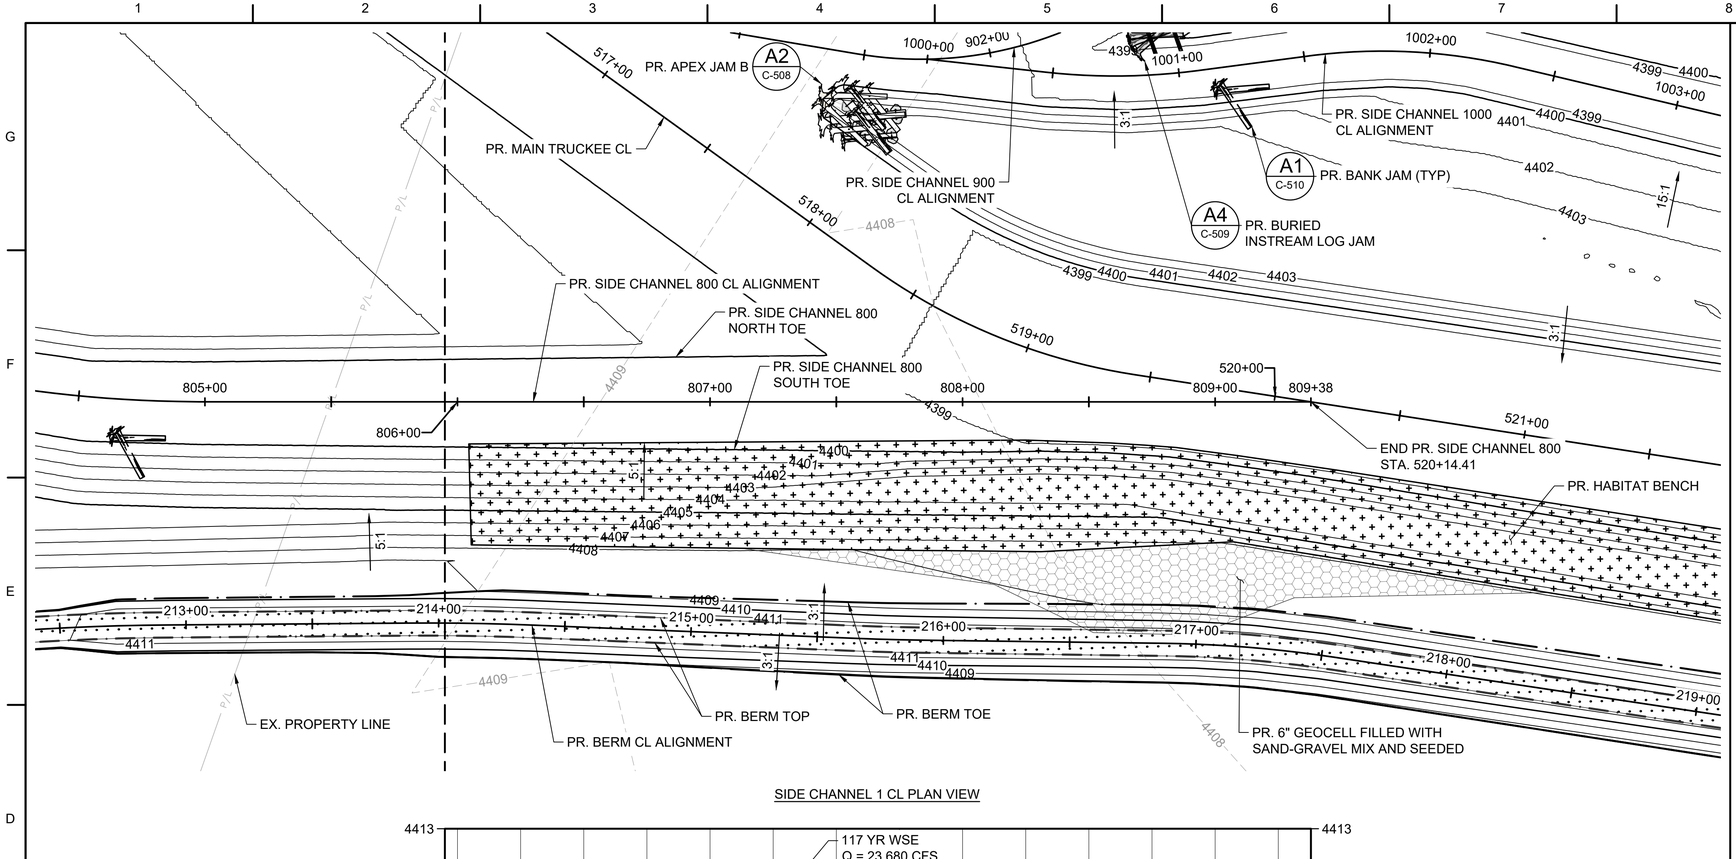

SIDE CHANNEL 1 CL PLAN VIEW

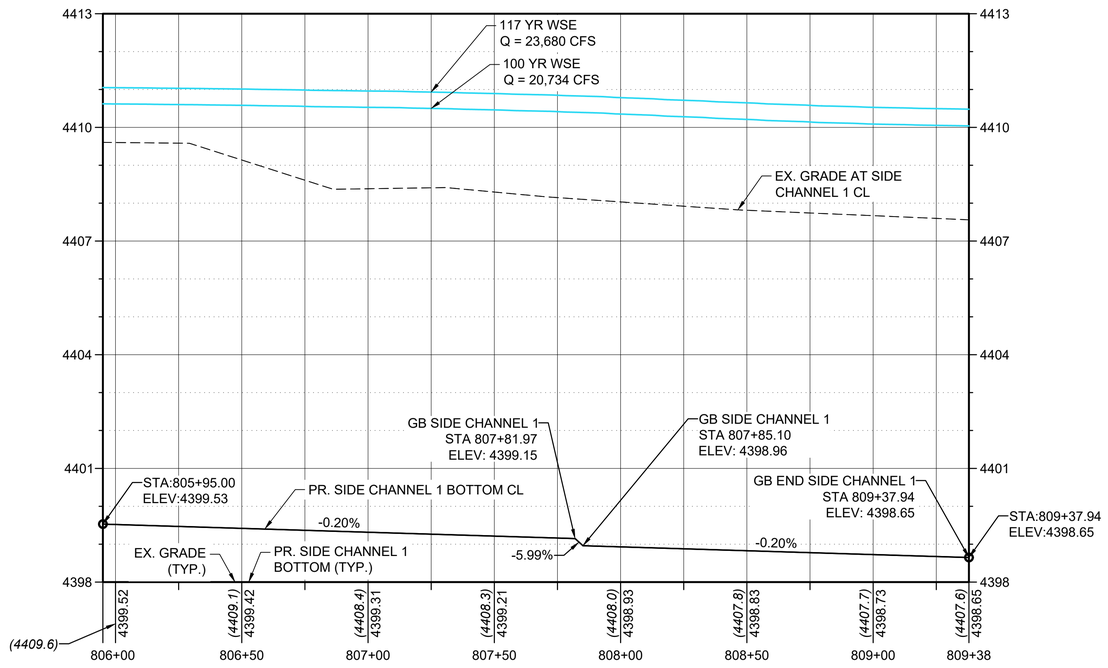

SIDE CHANNEL 1 CL PROFILE - STA. 805+95 TO 809+38
HORIZONTAL SCALE: 1:30
VERTICAL SCALE: 1:2

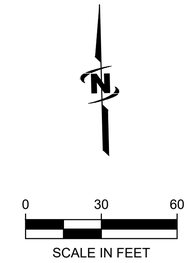

LEGEND

- EX. MAJOR CONTOURS (5')
- EX. MINOR CONTOURS (1')
- PR. MAJOR CONTOURS (5')
- PR. MINOR CONTOURS (1')
- P/L — EX. PROPERTY LINE
- PR. WATER SURFACE ELEVATION
- PR. LEVEE/BERM TOE AND TOP
- RIPRAP REVETMENT
- HABITAT BENCH
- PR. MULTI-USE PATH
- PR. ARMOR FLEX
- PR. GEOCELL

NOTE:
LOCATION AND TYPE OF REVETMENT FEATURES SHOWN ARE APPROXIMATE ONLY AND SUBJECT TO CHANGE.

JUB
J-U-B ENGINEERS, INC.

J-U-B ENGINEERS, INC.
5190 Neil Road
Suite 500
Reno, NV 89502
Phone: 775.852.1440
www.jub.com

PRELIMINARY PLANS

NOT FOR CONSTRUCTION

REUSE OF DRAWINGS
J-U-B SHALL RETAIN ALL COMMON LAW STATUTORY, COPYRIGHT AND OTHER RESERVED RIGHTS OF THESE DRAWINGS, AND THE SAME SHALL NOT BE REUSED WITHOUT J-U-B'S PRIOR WRITTEN CONSENT. ANY REUSE WITHOUT WRITTEN CONSENT BY J-U-B WILL BE AT CLIENT'S SOLE RISK AND WITHOUT LIABILITY OR LEGAL EXPOSURE TO J-U-B.

NO.	DESCRIPTION	BY	APR.	DATE
	REVISION			

ROCK TO MCCARRAN REACH
TRUCKEE RIVER FLOOD MANAGEMENT AUTHORITY

PLAN & PROFILE - TRUCKEE RIVER SIDE CHANNEL
STA. 805+95 TO 809+38

FILE : 49_24_009_CR_322X
JUB PROJ. # :49-24-009
DRAWN BY: MJK
DESIGN BY: JAW
CHECKED BY: SKD
ONE INCH
AT FULL SIZE, IF NOT ONE INCH, SCALE ACCORDINGLY
LAST UPDATED: 4/3/2026

DRAWING:
CR-323

SHEET: 118 OF 205

Plot Date:5/4/2026 9:36 AM Plotted By: Elena Johnston
Date Created:12/22/2025 N:\JUB.COM\CENTRAL\CLIENTS\NV\TRFMA\PROJECTS\49-24-009_ROCKMCCARRAN\DESIGN\CAD\SHEET\49_24_009_CR_322X.DWG

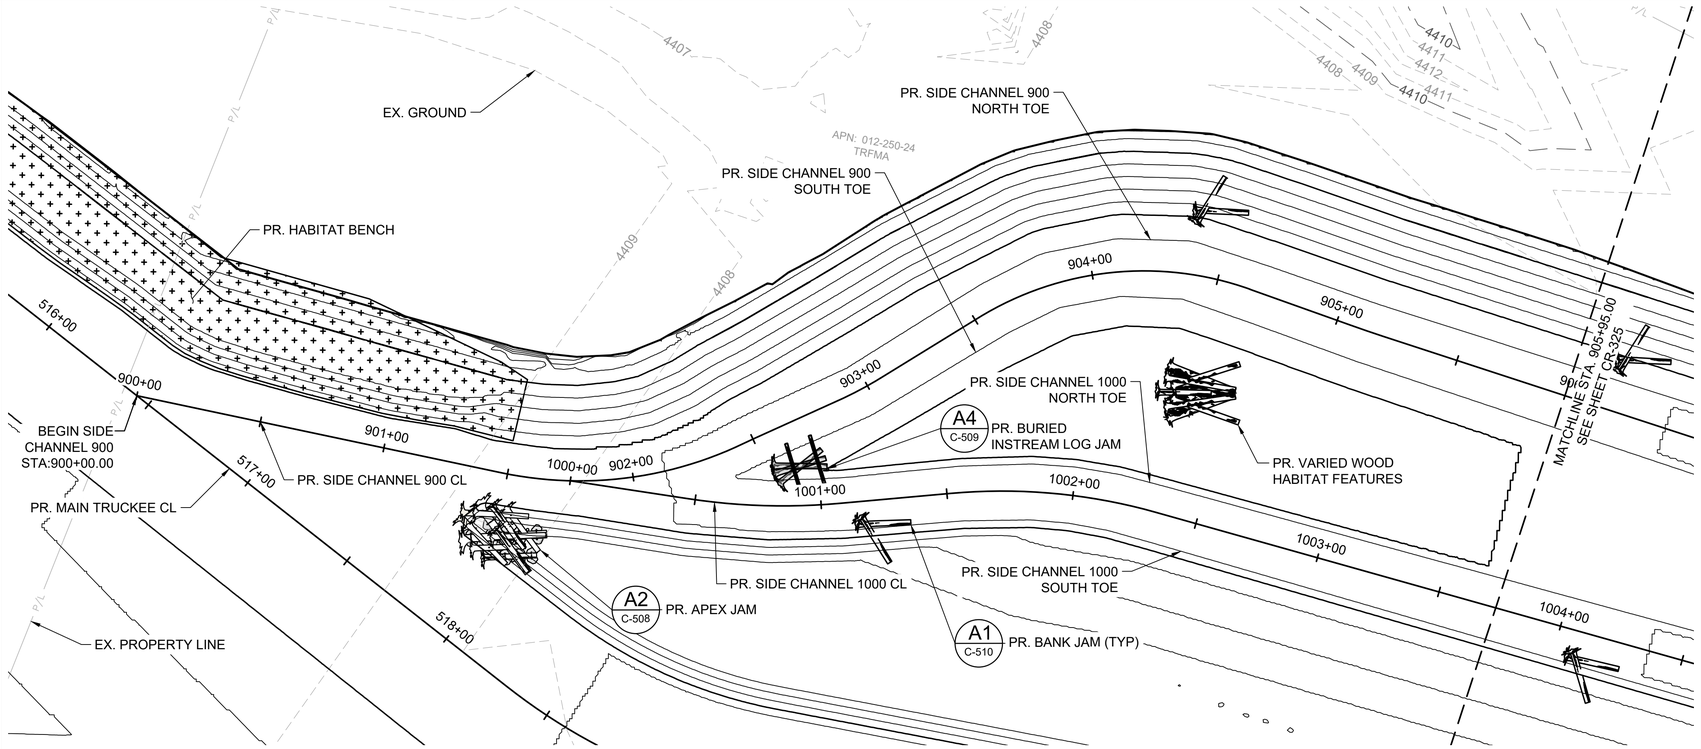

SIDE CHANNEL CL PLAN VIEW

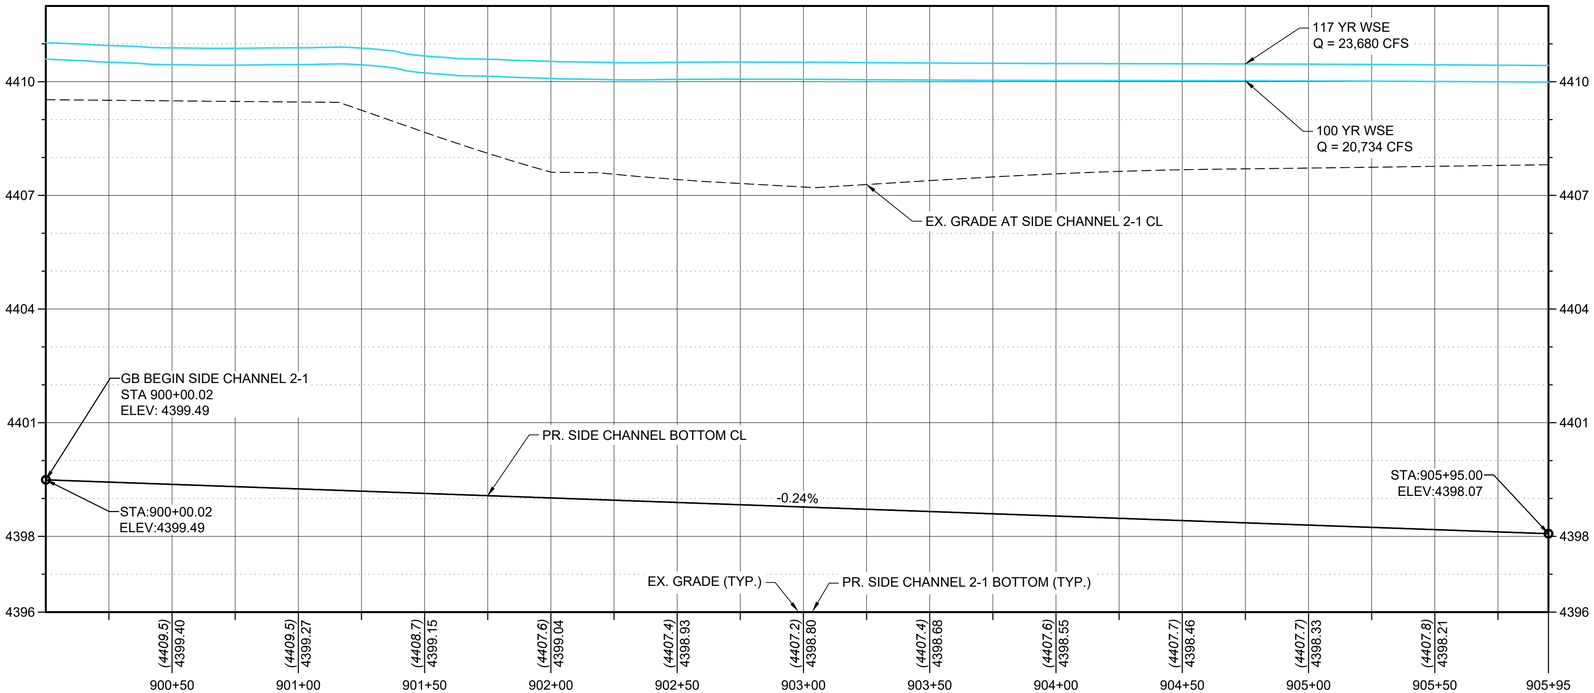

SIDE CHANNEL CL PROFILE - STA. 900+00 TO 905+95
HORIZONTAL SCALE: 1:30
VERTICAL SCALE: 1:2

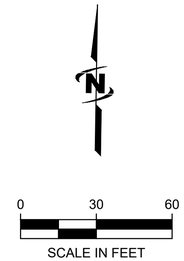

LEGEND

- EX. MAJOR CONTOURS (5')
- EX. MINOR CONTOURS (1')
- PR. MAJOR CONTOURS (5')
- PR. MINOR CONTOURS (1')
- P/L — EX. PROPERTY LINE
- PR. WATER SURFACE ELEVATION
- PR. LEVEE/BERM TOE AND TOP
- RIPRAP REVETMENT
- HABITAT BENCH
- PR. MULTI-USE PATH
- PR. ARMOR FLEX
- PR. GEOCELL

NOTE:
LOCATION AND TYPE OF REVETMENT FEATURES SHOWN ARE APPROXIMATE ONLY AND SUBJECT TO CHANGE.

JUB ENGINEERS, INC.
5190 Neil Road
Suite 500
Reno, NV 89502
Phone: 775.852.1440
www.jub.com

PRELIMINARY PLANS

NOT FOR CONSTRUCTION

REUSE OF DRAWINGS
J-U-B SHALL RETAIN ALL COMMON LAW STATUTORY, COPYRIGHT AND OTHER RESERVED RIGHTS OF THESE DRAWINGS, AND THE SAME SHALL NOT BE REUSED WITHOUT J-U-B'S PRIOR WRITTEN CONSENT. ANY REUSE WITHOUT WRITTEN CONSENT BY J-U-B WILL BE AT CLIENTS SOLE RISK AND WITHOUT LIABILITY OR LEGAL EXPOSURE TO J-U-B.

NO.	DESCRIPTION	BY	APR.	DATE
	REVISION			

ROCK TO MCCARRAN REACH
TRUCKEE RIVER FLOOD MANAGEMENT AUTHORITY

PLAN & PROFILE - TRUCKEE RIVER SIDE CHANNEL
STA. 900+00 TO 905+95

FILE : 49_24_009_CR_324X
JUB PROJ. # :49-24-009
DRAWN BY: MJK
DESIGN BY: JAW
CHECKED BY: SKD
ONE INCH
AT FULL SIZE, IF NOT ONE INCH, SCALE ACCORDINGLY
LAST UPDATED: 3/19/2026

DRAWING:
CR-324

SHEET: 119 OF 205

Plot Date:5/4/2026 9:39 AM Plotted By: Elena Johnston
Date Created:12/22/2025 J:\JUB.COM\CENTRAL\CLIENTS\NV\TRFMA\PROJECTS\49-24-009_ROCKMCCARRAN\DESIGN\CAD\SHEET\49_24_009_CR_324X.DWG

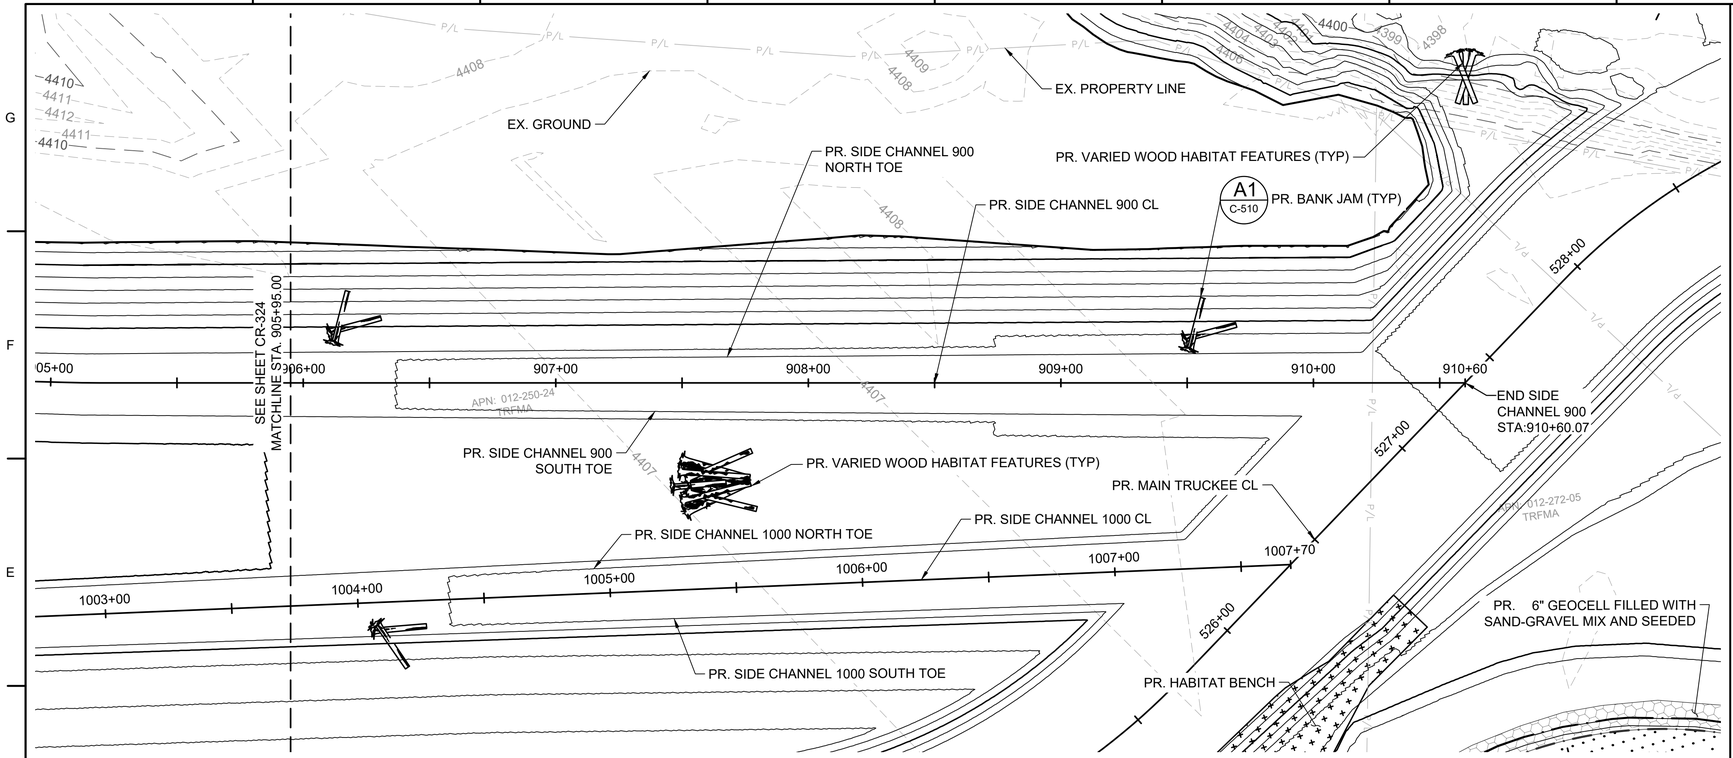

SIDE CHANNEL CL PLAN VIEW

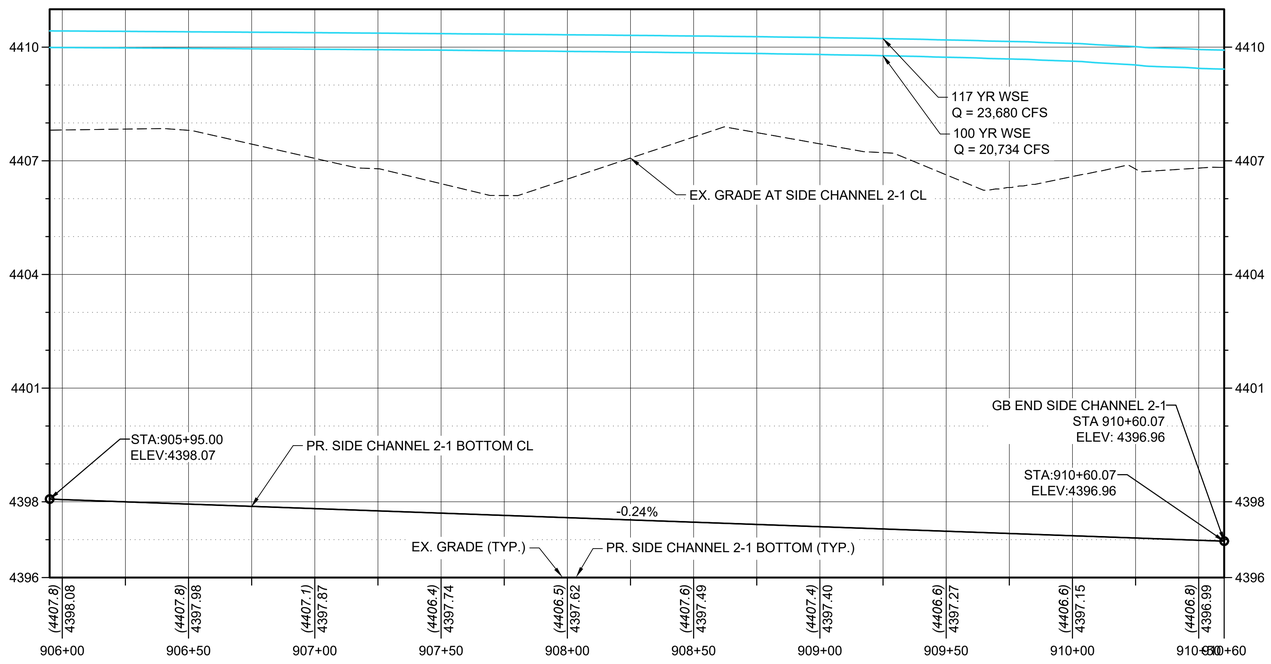

SIDE CHANNEL CL PROFILE - STA. 905+95 TO 910+60
HORIZONTAL SCALE: 1:30
VERTICAL SCALE: 1:2

0 30 60
SCALE IN FEET

LEGEND

- EX. MAJOR CONTOURS (5')
- EX. MINOR CONTOURS (1')
- PR. MAJOR CONTOURS (5')
- PR. MINOR CONTOURS (1')
- EX. PROPERTY LINE
- PR. WATER SURFACE ELEVATION
- PR. LEVEE/BERM TOE AND TOP
- RIPRAP REVETMENT
- HABITAT BENCH
- PR. MULTI-USE PATH
- PR. ARMOR FLEX
- PR. GEOCELL

NOTE:
LOCATION AND TYPE OF REVETMENT FEATURES SHOWN ARE APPROXIMATE ONLY AND SUBJECT TO CHANGE.

J-U-B ENGINEERS, INC.
5190 Neil Road
Suite 500
Reno, NV 89502
Phone: 775.852.1440
www.jub.com

PRELIMINARY PLANS

NOT FOR CONSTRUCTION

REUSE OF DRAWINGS
J-U-B SHALL RETAIN ALL COMMON LAW STATUTORY, COPYRIGHT AND OTHER RESERVED RIGHTS OF THESE DRAWINGS, AND THE SAME SHALL NOT BE REUSED WITHOUT J-U-B'S PRIOR WRITTEN CONSENT. ANY REUSE WITHOUT WRITTEN CONSENT BY J-U-B WILL BE AT CLIENT'S SOLE RISK AND WITHOUT LIABILITY OR LEGAL EXPOSURE TO J-U-B.

NO.	DESCRIPTION	BY	APR.	DATE
	REVISION			

ROCK TO MCCARRAN REACH
TRUCKEE RIVER FLOOD MANAGEMENT AUTHORITY

PLAN & PROFILE - TRUCKEE RIVER SIDE CHANNEL
STA. 905+95 TO 910+60

FILE : 49_24_009_CR_324X
JUB PROJ. # :49-24-009
DRAWN BY: MJK
DESIGN BY: JAW
CHECKED BY: SKD
ONE INCH
AT FULL SIZE, IF NOT ONE INCH, SCALE ACCORDINGLY
LAST UPDATED: 3/19/2026

DRAWING:
CR-325

SHEET: 120 OF 205

Plot Date:5/4/2026 9:40 AM Plotted By: Elena Johnston
Date Created:12/22/2025 J:\JUB.COM\CENTRAL\CLIENTS\NV\TRFMA\PROJECTS\49-24-009_ROCKMCCARRAN\DESIGN\CAD\SHEETS\49_24_009_CR_324X.DWG

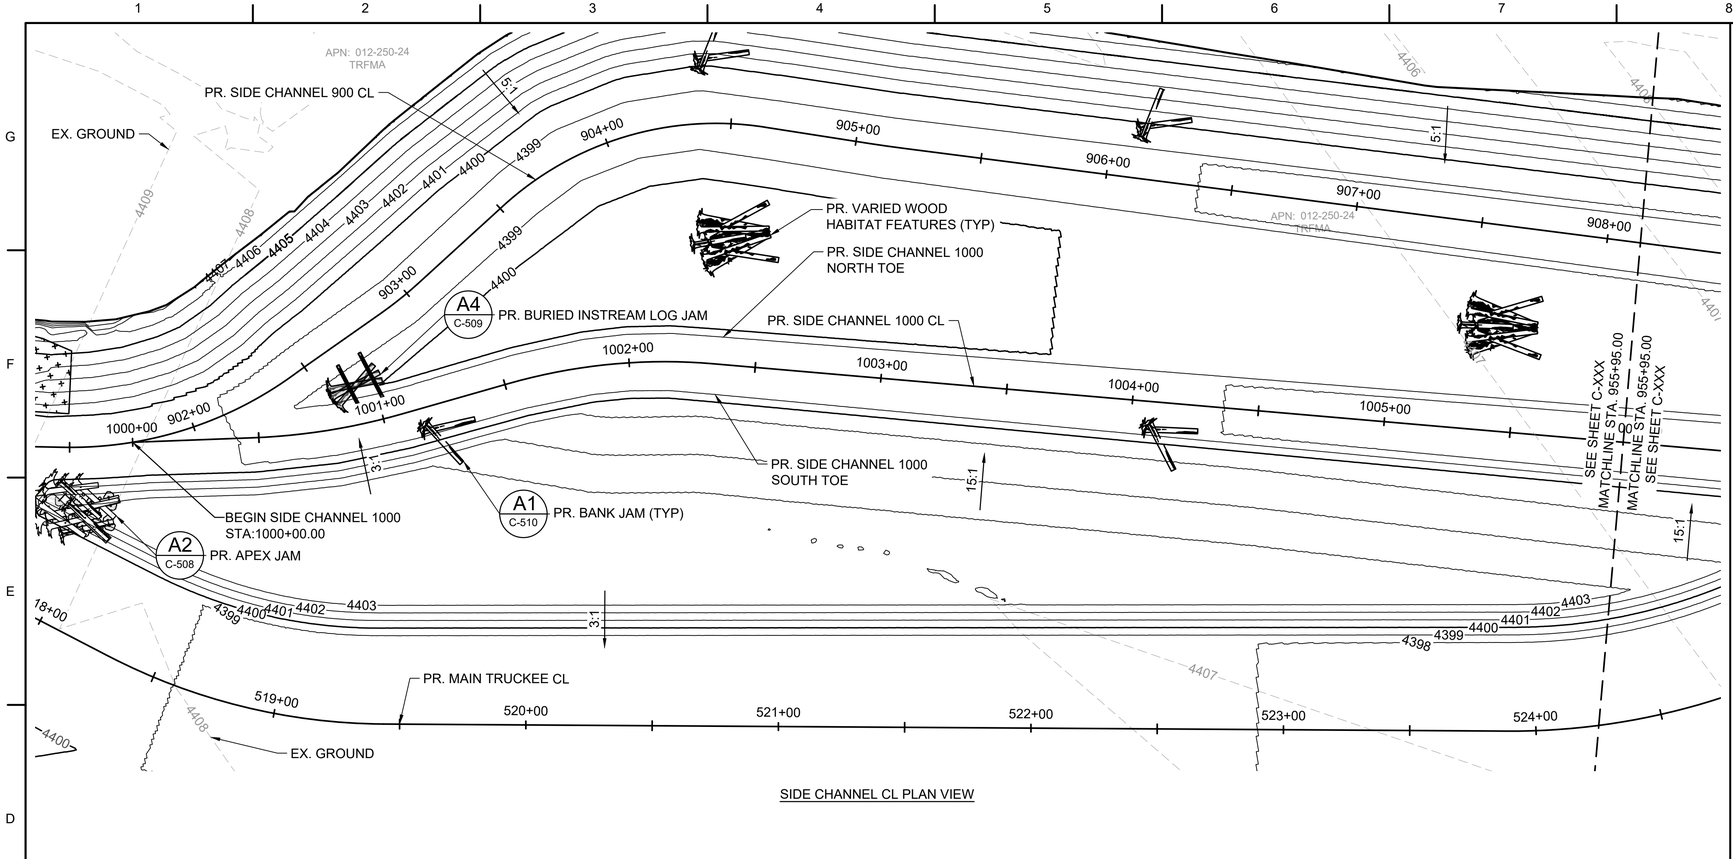

SIDE CHANNEL CL PLAN VIEW

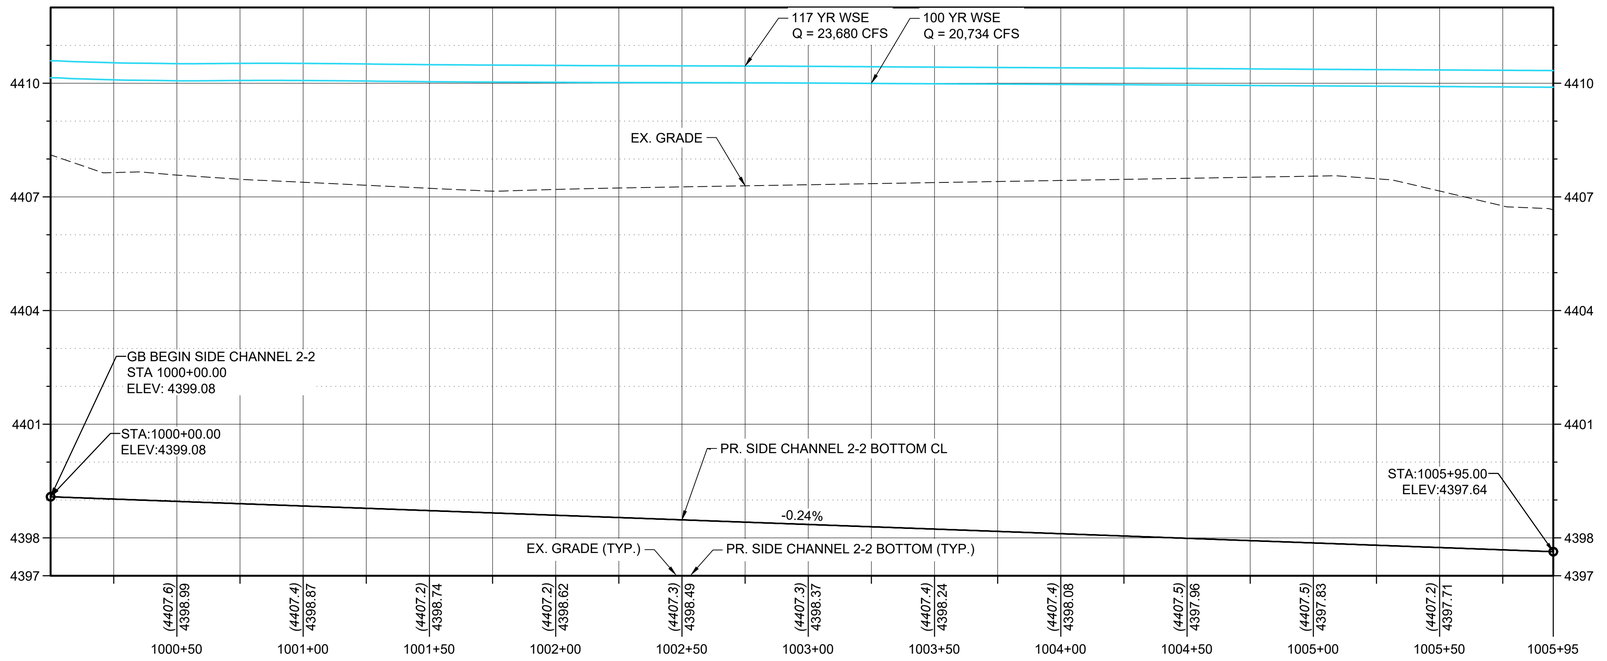

SIDE CHANNEL CL PROFILE - STA. 1000+10 TO 1005+95
HORIZONTAL SCALE: 1:30
VERTICAL SCALE: 1:2

0 30 60
SCALE IN FEET

LEGEND

- EX. MAJOR CONTOURS (5')
- EX. MINOR CONTOURS (1')
- PR. MAJOR CONTOURS (5')
- PR. MINOR CONTOURS (1')
- EX. PROPERTY LINE
- PR. WATER SURFACE ELEVATION
- PR. LEVEE/BERM TOE AND TOP
- RIPRAP REVETMENT
- HABITAT BENCH
- PR. MULTI-USE PATH
- PR. ARMOR FLEX
- PR. GEOCELL

NOTE:
LOCATION AND TYPE OF REVETMENT FEATURES SHOWN ARE APPROXIMATE ONLY AND SUBJECT TO CHANGE.

JUB
J-U-B ENGINEERS, INC.

J-U-B ENGINEERS, INC.
5190 Neil Road
Suite 500
Reno, NV 89502
Phone: 775.852.1440
www.jub.com

PRELIMINARY PLANS

NOT FOR CONSTRUCTION

REUSE OF DRAWINGS
J-U-B SHALL RETAIN ALL COMMON LAW STATUTORY, COPYRIGHT AND OTHER RESERVED RIGHTS OF THESE DRAWINGS, AND THE SAME SHALL NOT BE REUSED WITHOUT J-U-B'S PRIOR WRITTEN CONSENT. ANY REUSE WITHOUT WRITTEN CONSENT BY J-U-B WILL BE AT CLIENTS SOLE RISK AND WITHOUT LIABILITY OR LEGAL EXPOSURE TO J-U-B.

NO.	DESCRIPTION	BY	APR.	DATE
	REVISION			

ROCK TO MCCARRAN REACH
TRUCKEE RIVER FLOOD MANAGEMENT AUTHORITY

PLAN & PROFILE - TRUCKEE RIVER SIDE CHANNEL
STA. 1000+10 TO 1005+95

FILE : 49_24_009_CR_326X
JUB PROJ. # :49-24-009
DRAWN BY: MJK
DESIGN BY: JAW
CHECKED BY: SKD

ONE INCH
AT FULL SIZE, IF NOT ONE INCH, SCALE ACCORDINGLY

LAST UPDATED: 3/19/2026

DRAWING:
CR-326

SHEET: 121 OF 205

Plot Date:5/4/2026 9:52 AM Plotted By: Elena Johnston
Date Created:12/22/2025 N:\JUB.COM\CENTRAL\CLIENTS\NV\TRFMA\PROJECTS\49-24-009_ROCKMCCARRAN\DESIGN\CAD\SHEET\49_24_009_CR_326X.DWG

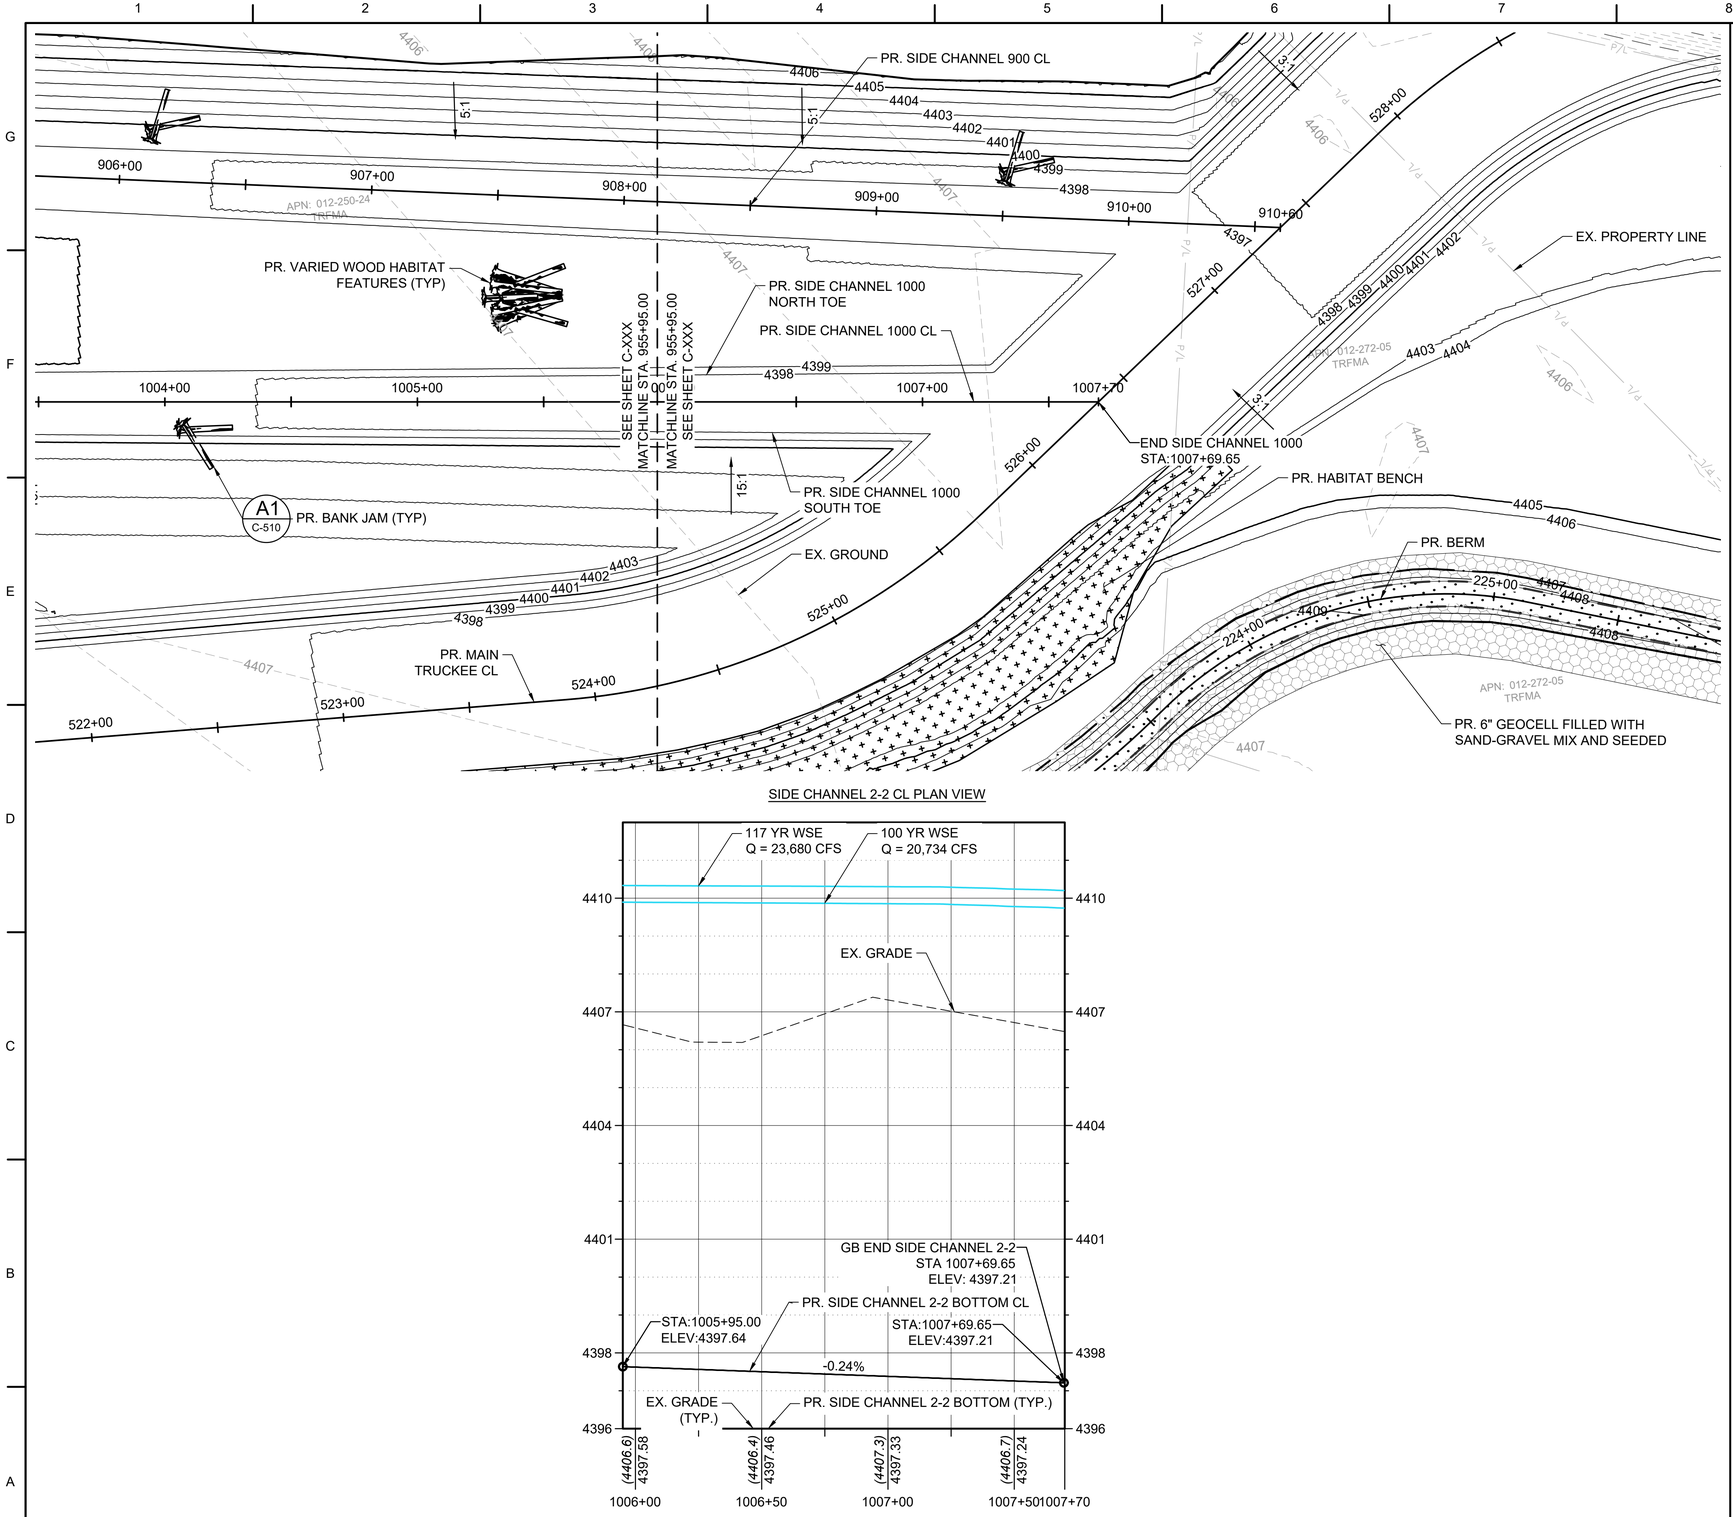

SIDE CHANNEL 2-2 CL PLAN VIEW

SIDE CHANNEL 2-2 CL PROFILE - STA. 1005+95 TO 1007+69.65
HORIZONTAL SCALE: 1:30
VERTICAL SCALE: 1:2

0 30 60
SCALE IN FEET

LEGEND

- EX. MAJOR CONTOURS (5')
- EX. MINOR CONTOURS (1')
- PR. MAJOR CONTOURS (5')
- PR. MINOR CONTOURS (1')
- EX. PROPERTY LINE
- PR. WATER SURFACE ELEVATION
- PR. LEVEE/BERM TOE AND TOP
- RIPRAP REVETMENT
- HABITAT BENCH
- PR. MULTI-USE PATH
- PR. ARMOR FLEX
- PR. GEOCELL

NOTE:
LOCATION AND TYPE OF REVETMENT FEATURES SHOWN ARE APPROXIMATE ONLY AND SUBJECT TO CHANGE.

J-U-B ENGINEERS, INC.
5190 Neil Road
Suite 500
Reno, NV 89502
Phone: 775.852.1440
www.jub.com

PRELIMINARY PLANS
NOT FOR CONSTRUCTION

REUSE OF DRAWINGS
J-U-B SHALL RETAIN ALL COMMON LAW, STATUTORY, COPYRIGHT AND OTHER RESERVED RIGHTS OF THESE DRAWINGS, AND THE SAME SHALL NOT BE REUSED WITHOUT J-U-B'S PRIOR WRITTEN CONSENT. ANY REUSE WITHOUT WRITTEN CONSENT BY J-U-B WILL BE AT CLIENTS SOLE RISK AND WITHOUT LIABILITY OR LEGAL EXPOSURE TO J-U-B.

NO.	DESCRIPTION	BY	APR.	DATE
	REVISION			

ROCK TO MCCARRAN REACH
TRUCKEE RIVER FLOOD MANAGEMENT AUTHORITY

PLAN & PROFILE - TRUCKEE RIVER SIDE CHANNEL
STA. 1005+95 TO 1007+69.65

FILE : 49_24_009_CR_326X
JUB PROJ. # :49-24-009
DRAWN BY: MJK
DESIGN BY: JAW
CHECKED BY: SKD
ONE INCH
AT FULL SIZE, IF NOT ONE INCH, SCALE ACCORDINGLY
LAST UPDATED: 3/19/2026

DRAWING:
CR-327

SHEET: 122 OF 205

Plot Date:5/4/2026 9:53 AM Plotted By: Elena Johnston
Date Created:12/22/2025\\JUB.COM\CENTRAL\CLIENTS\NV\TRFMA\PROJECTS\49-24-009_ROCK\MCCARRAN\DESIGN\CAD\SHEET\49_24_009_CR_326X.DWG

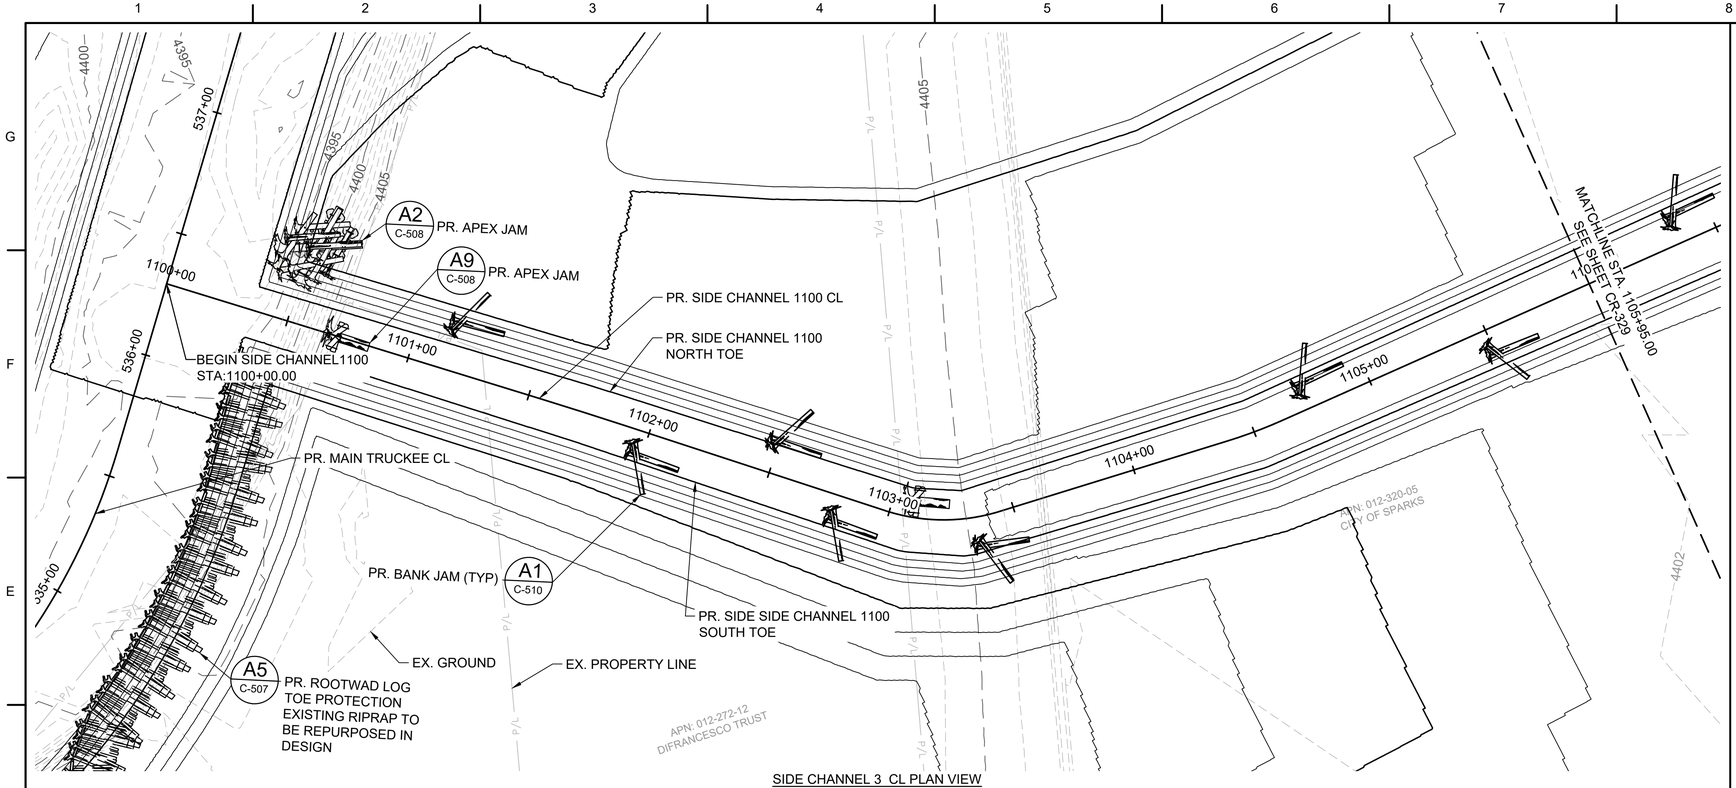

SIDE CHANNEL 3 CL PLAN VIEW

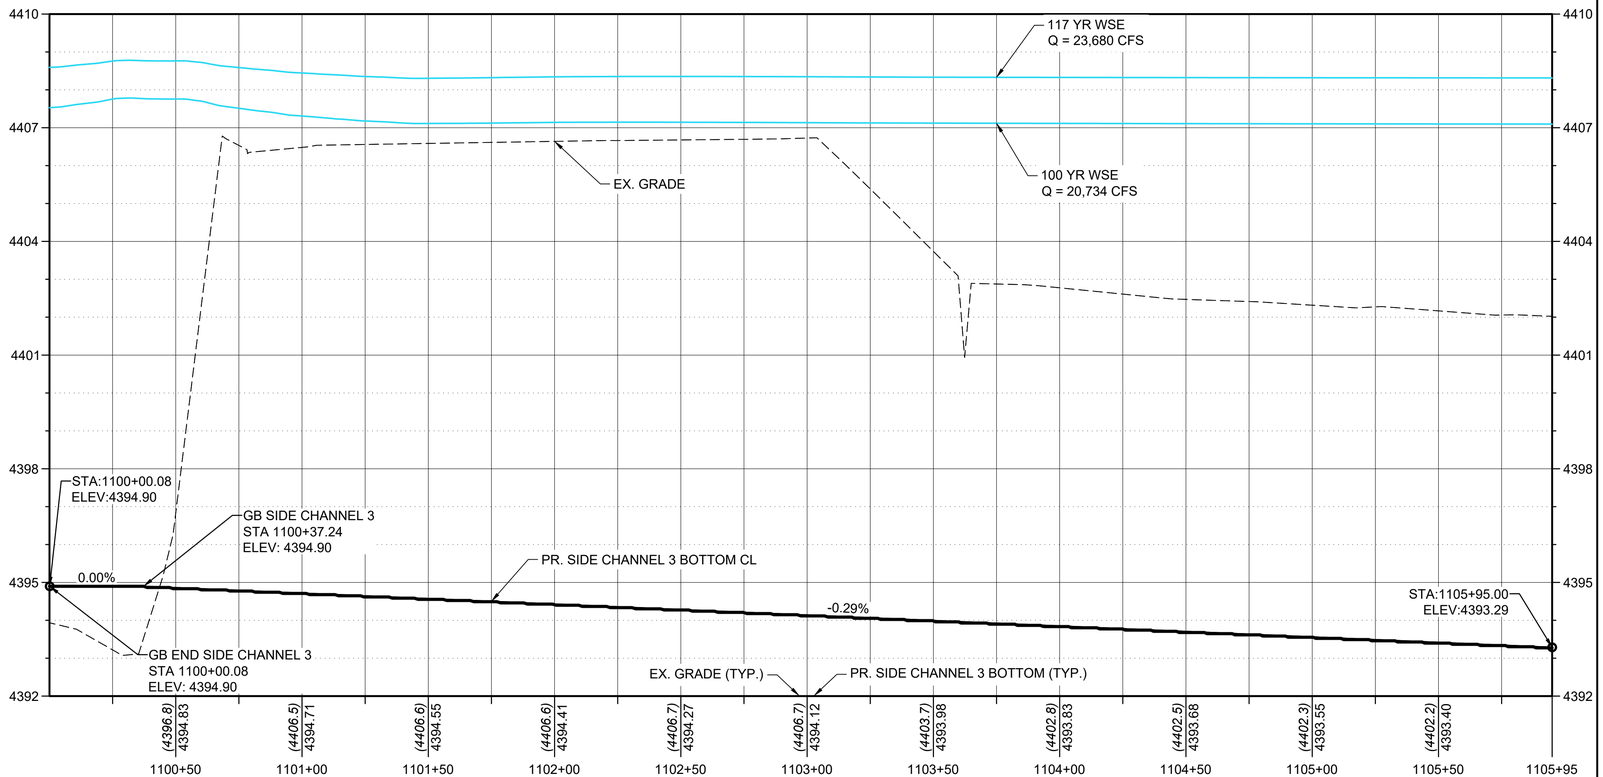

SIDE CHANNEL 3 CL PROFILE - STA. 1100+00 TO 1105+95
HORIZONTAL SCALE: 1:30 VERTICAL SCALE: 1:2

LEGEND

- EX. MAJOR CONTOURS (5')
- EX. MINOR CONTOURS (1')
- PR. MAJOR CONTOURS (5')
- PR. MINOR CONTOURS (1')
- P/L — EX. PROPERTY LINE
- PR. WATER SURFACE ELEVATION
- PR. LEVEE/BERM TOE AND TOP
- RIPRAP REVETMENT
- HABITAT BENCH
- PR. MULTI-USE PATH
- PR. ARMOR FLEX
- PR. GEOCELL

NOTE:
LOCATION AND TYPE OF REVETMENT FEATURES SHOWN ARE APPROXIMATE ONLY AND SUBJECT TO CHANGE.

J-U-B ENGINEERS, INC.

J-U-B ENGINEERS, INC.
5190 Neil Road
Suite 500
Reno, NV 89502
Phone: 775.852.1440
www.jub.com

PRELIMINARY PLANS

NOT FOR CONSTRUCTION

REUSE OF DRAWINGS
J-U-B SHALL RETAIN ALL COMMON LAW STATUTORY, COPYRIGHT AND OTHER RESERVED RIGHTS OF THESE DRAWINGS, AND THE SAME SHALL NOT BE REUSED WITHOUT J-U-B'S PRIOR WRITTEN CONSENT. ANY REUSE WITHOUT WRITTEN CONSENT BY J-U-B WILL BE AT CLIENTS SOLE RISK AND WITHOUT LIABILITY OR LEGAL EXPOSURE TO J-U-B.

NO.	DESCRIPTION	DATE	BY
	REVISION	APR.	

ROCK TO MCCARRAN REACH
TRUCKEE RIVER FLOOD MANAGEMENT AUTHORITY

PLAN & PROFILE - TRUCKEE RIVER SIDE CHANNEL
STA. 1100+00 TO 1105+95

FILE : 49_24_009_CR_328X
JUB PROJ. # :49-24-009
DRAWN BY: MJK
DESIGN BY: JAW
CHECKED BY: SKD
ONE INCH
AT FULL SIZE, IF NOT ONE INCH, SCALE ACCORDINGLY
LAST UPDATED: 3/19/2026

DRAWING:
CR-328

SHEET: 123 OF 205

Plot Date:5/4/2026 9:55 AM Plotted By: Elana Johnston
Date Created:12/22/2025 J:\Jub.COM\CENTRAL\CLIENTS\NV\TRFMA\PROJECTS\49-24-009_ROCKMCCARRAN\DESIGN\CAD\SHEET\49_24_009_CR_328X.DWG

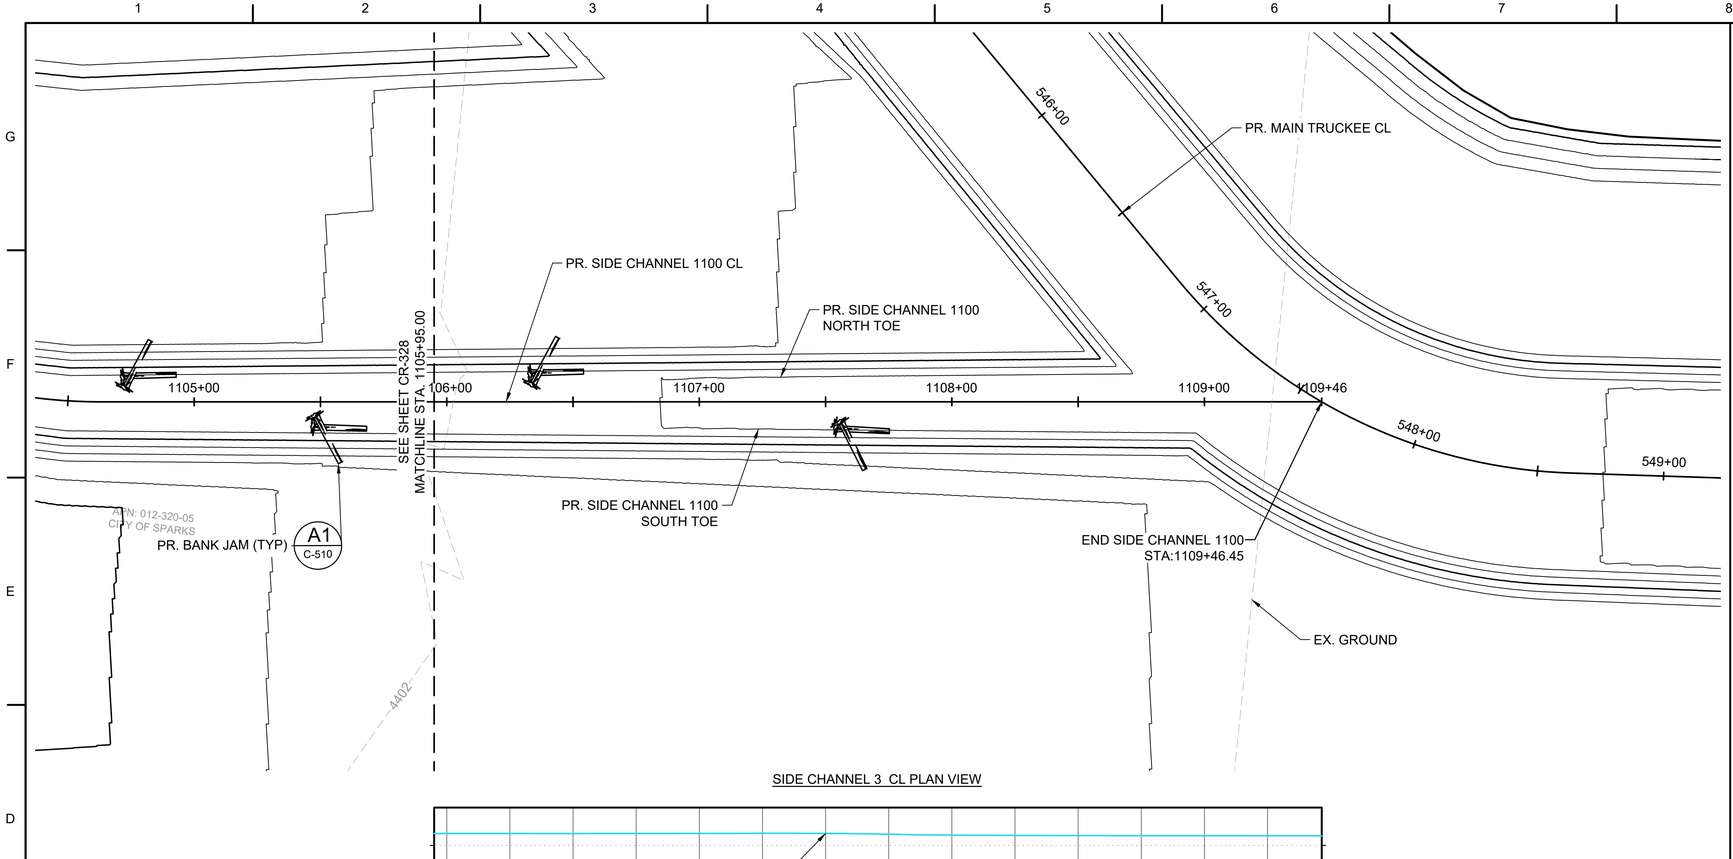

SIDE CHANNEL 3 CL PLAN VIEW

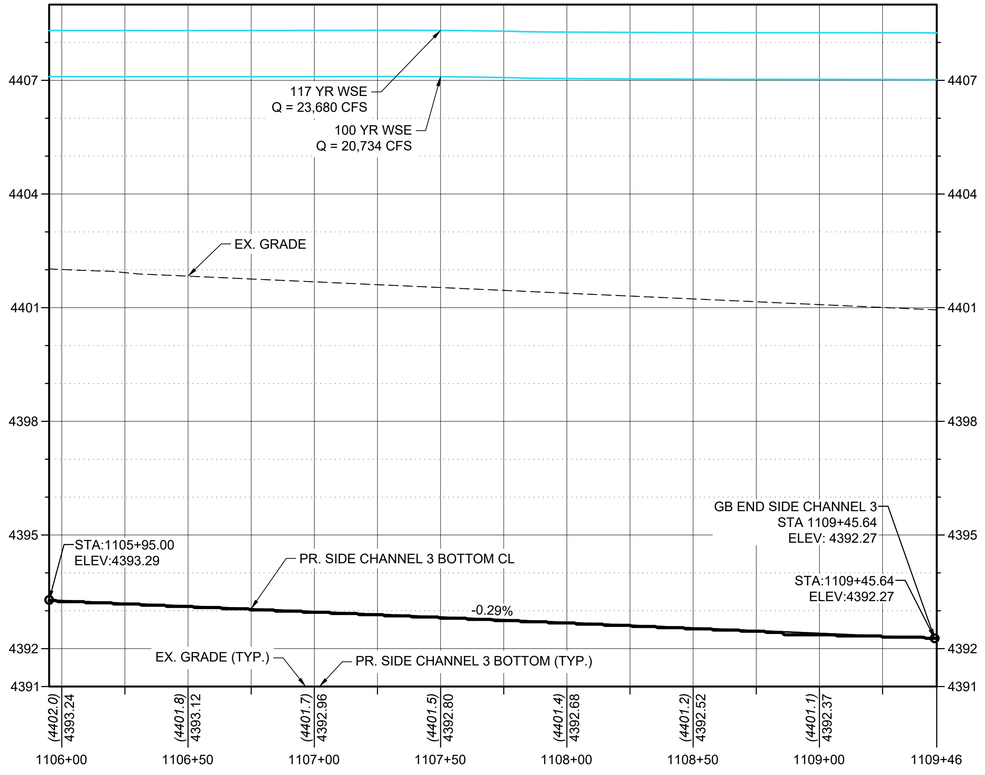

SIDE CHANNEL 3 CL PROFILE - STA. 1105+95 TO 1109+46
HORIZONTAL SCALE: 1:30 VERTICAL SCALE: 1:2

LEGEND

- EX. MAJOR CONTOURS (5')
- EX. MINOR CONTOURS (1')
- PR. MAJOR CONTOURS (5')
- PR. MINOR CONTOURS (1')
- P/L — EX. PROPERTY LINE
- PR. WATER SURFACE ELEVATION
- PR. LEVEE/BERM TOE AND TOP
- RIPRAP REVETMENT
- HABITAT BENCH
- PR. MULTI-USE PATH
- PR. ARMOR FLEX
- PR. GEOCELL

NOTE:
LOCATION AND TYPE OF REVETMENT FEATURES SHOWN ARE APPROXIMATE ONLY AND SUBJECT TO CHANGE.

J-U-B ENGINEERS, INC.

J-U-B ENGINEERS, INC.
5190 Neil Road
Suite 500
Reno, NV 89502
Phone: 775.852.1440
www.jub.com

PRELIMINARY PLANS

NOT FOR CONSTRUCTION

REUSE OF DRAWINGS
J-U-B SHALL RETAIN ALL COMMON LAW, STATUTORY, COPYRIGHT AND OTHER RESERVED RIGHTS OF THESE DRAWINGS, AND THE SAME SHALL NOT BE REUSED WITHOUT J-U-B'S PRIOR WRITTEN CONSENT. ANY REUSE WITHOUT WRITTEN CONSENT BY J-U-B WILL BE AT CLIENT'S SOLE RISK AND WITHOUT LIABILITY OR LEGAL EXPOSURE TO J-U-B.

NO.	DESCRIPTION	BY	APR.	DATE
	REVISION			

ROCK TO MCCARRAN REACH
TRUCKEE RIVER FLOOD MANAGEMENT AUTHORITY

PLAN & PROFILE - TRUCKEE RIVER SIDE CHANNEL
STA. 1105+95 TO 1109+46

FILE : 49_24_009_CR_328X
JUB PROJ. # :49-24-009
DRAWN BY: MJK
DESIGN BY: JAW
CHECKED BY: SKD

ONE INCH
AT FULL SIZE, IF NOT ONE INCH, SCALE ACCORDINGLY

LAST UPDATED: 3/19/2026

DRAWING:
CR-329

SHEET: 124 OF 205

Plot Date:3/4/2026 9:55 AM Plotted By: Elana Johnston
Date Created:12/22/2025\\JUB.COM\CENTRAL\CLIENTS\NV\TRF\MA\PROJECTS\49-24-009_ROCK\MCCARRAN\DESIGN\CAD\SHEET\49_24_009_CR_328X.DWG

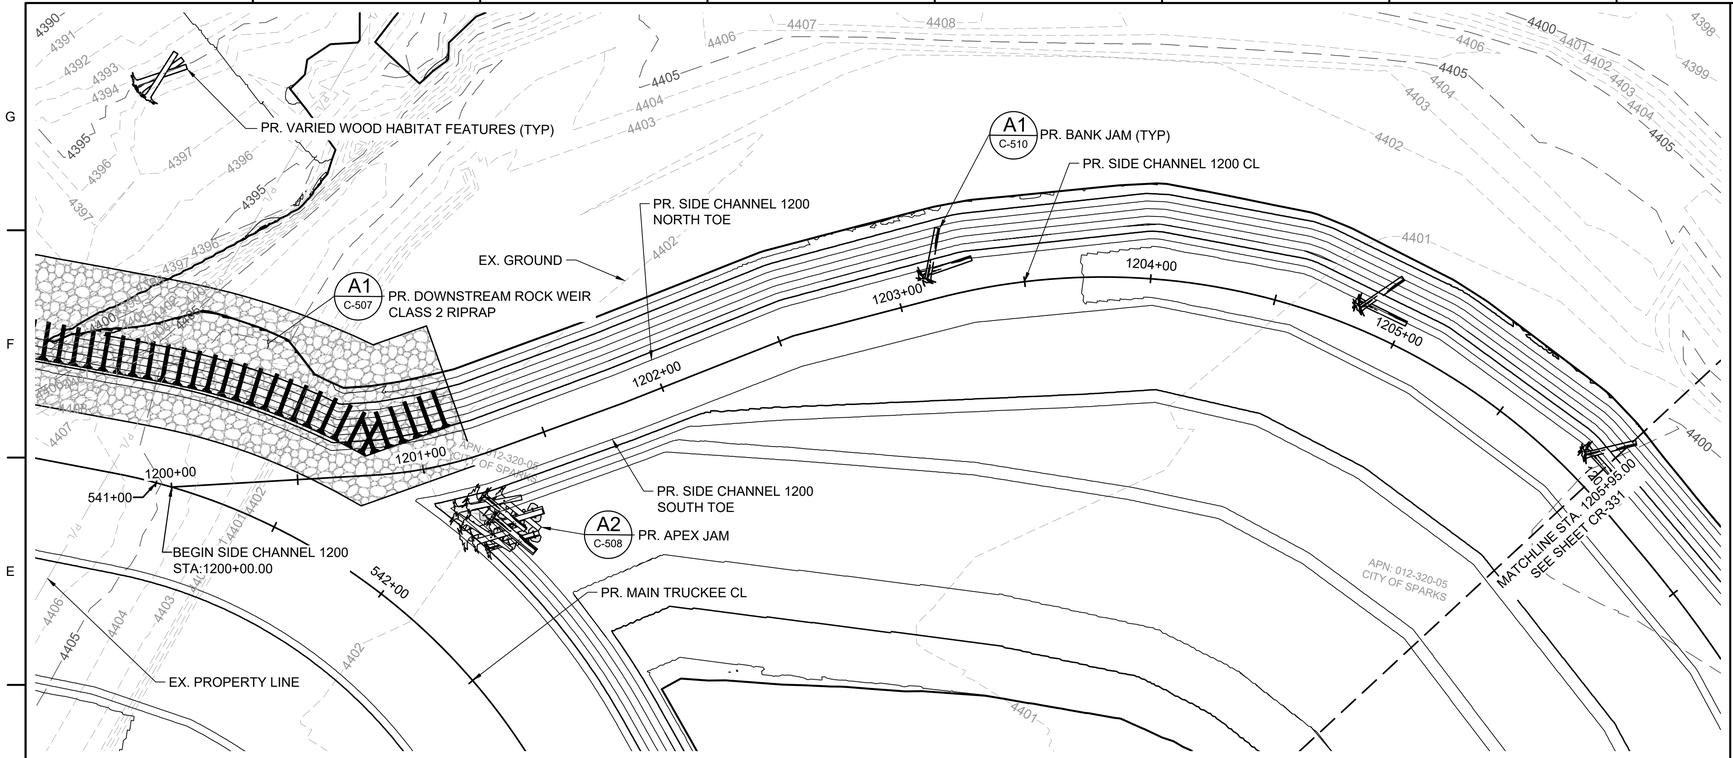

SIDE CHANNEL 4 CL PLAN VIEW

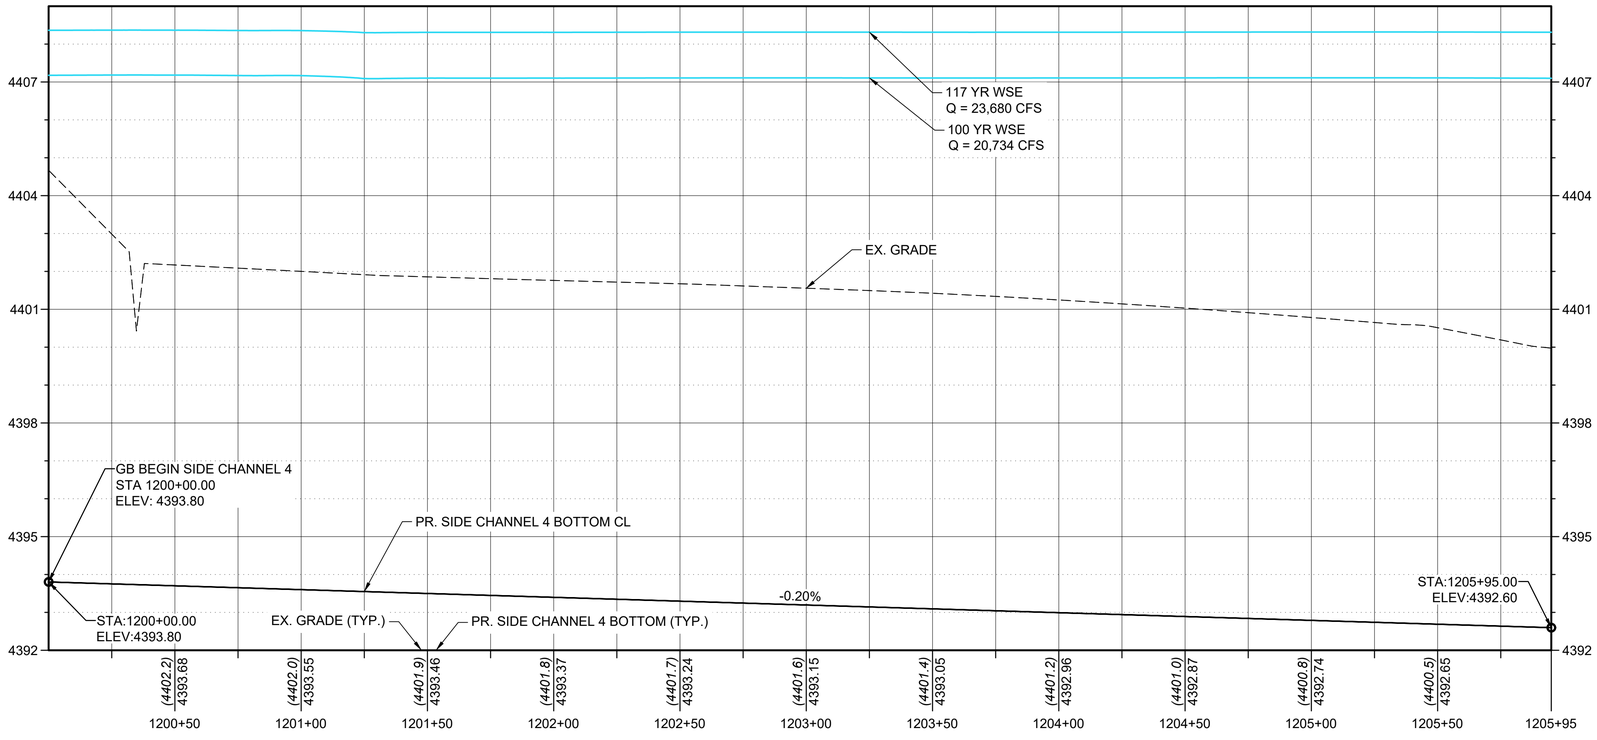

SIDE CHANNEL 4 CL PROFILE - STA. 1200+00 TO 1205+95
HORIZONTAL SCALE: 1:30 VERTICAL SCALE: 1:2

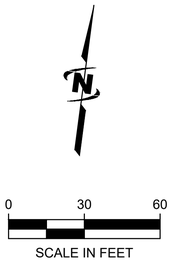

LEGEND

- EX. MAJOR CONTOURS (5')
- EX. MINOR CONTOURS (1')
- PR. MAJOR CONTOURS (5')
- PR. MINOR CONTOURS (1')
- EX. PROPERTY LINE
- PR. WATER SURFACE ELEVATION
- PR. LEVEE/BERM TOE AND TOP
- RIPRAP REVETMENT
- HABITAT BENCH
- PR. MULTI-USE PATH
- PR. ARMOR FLEX
- PR. GEOCELL

NOTE:
LOCATION AND TYPE OF REVETMENT FEATURES SHOWN ARE APPROXIMATE ONLY AND SUBJECT TO CHANGE.

J-U-B ENGINEERS, INC.
5190 Neil Road
Suite 500
Reno, NV 89502
Phone: 775.852.1440
www.jub.com

PRELIMINARY PLANS

NOT FOR CONSTRUCTION

REUSE OF DRAWINGS
J-U-B SHALL RETAIN ALL COMMON LAW STATUTORY, COPYRIGHT AND OTHER RESERVED RIGHTS OF THESE DRAWINGS, AND THE SAME SHALL NOT BE REUSED WITHOUT J-U-B'S PRIOR WRITTEN CONSENT. ANY REUSE WITHOUT WRITTEN CONSENT BY J-U-B WILL BE AT CLIENT'S SOLE RISK AND WITHOUT LIABILITY OR LEGAL EXPOSURE TO J-U-B.

NO.	DESCRIPTION	BY	APPR.	DATE
	REVISION			

ROCK TO MCCARRAN REACH
TRUCKEE RIVER FLOOD MANAGEMENT AUTHORITY

PLAN & PROFILE - TRUCKEE RIVER SIDE CHANNEL
STA. 1200+00 TO 1205+95

FILE :	49_24_009_CR_330X
JUB PROJ. # :	49-24-009
DRAWN BY:	MJK
DESIGN BY:	JAW
CHECKED BY:	SKD

ONE INCH
AT FULL SIZE. IF NOT ONE INCH, SCALE ACCORDINGLY

LAST UPDATED: 3/19/2026

DRAWING:
CR-330

SHEET: 125 OF 205

Plot Date:5/4/2026 9:57 AM Plotted By: Elana Johnston
Date Created:12/22/2025\\JUB.COM\CENTRAL\CLIENTS\NV\TRPA\PROJECTS\49-24-009_ROCKMCCARRAN\DESIGN\CAD\SHEET\49_24_009_CR_330X.DWG

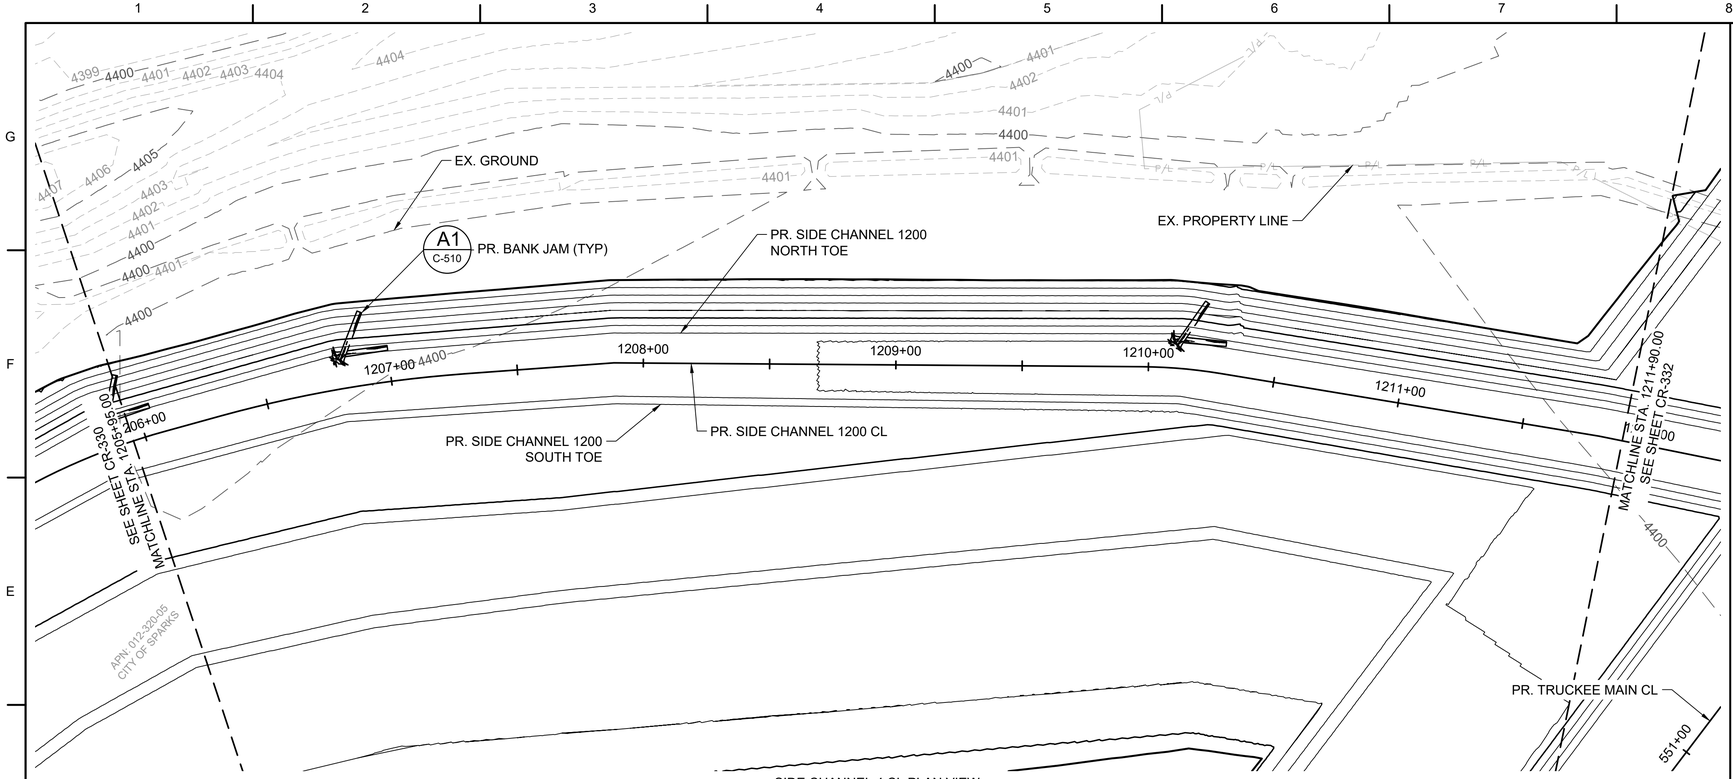

SIDE CHANNEL 4 CL PLAN VIEW

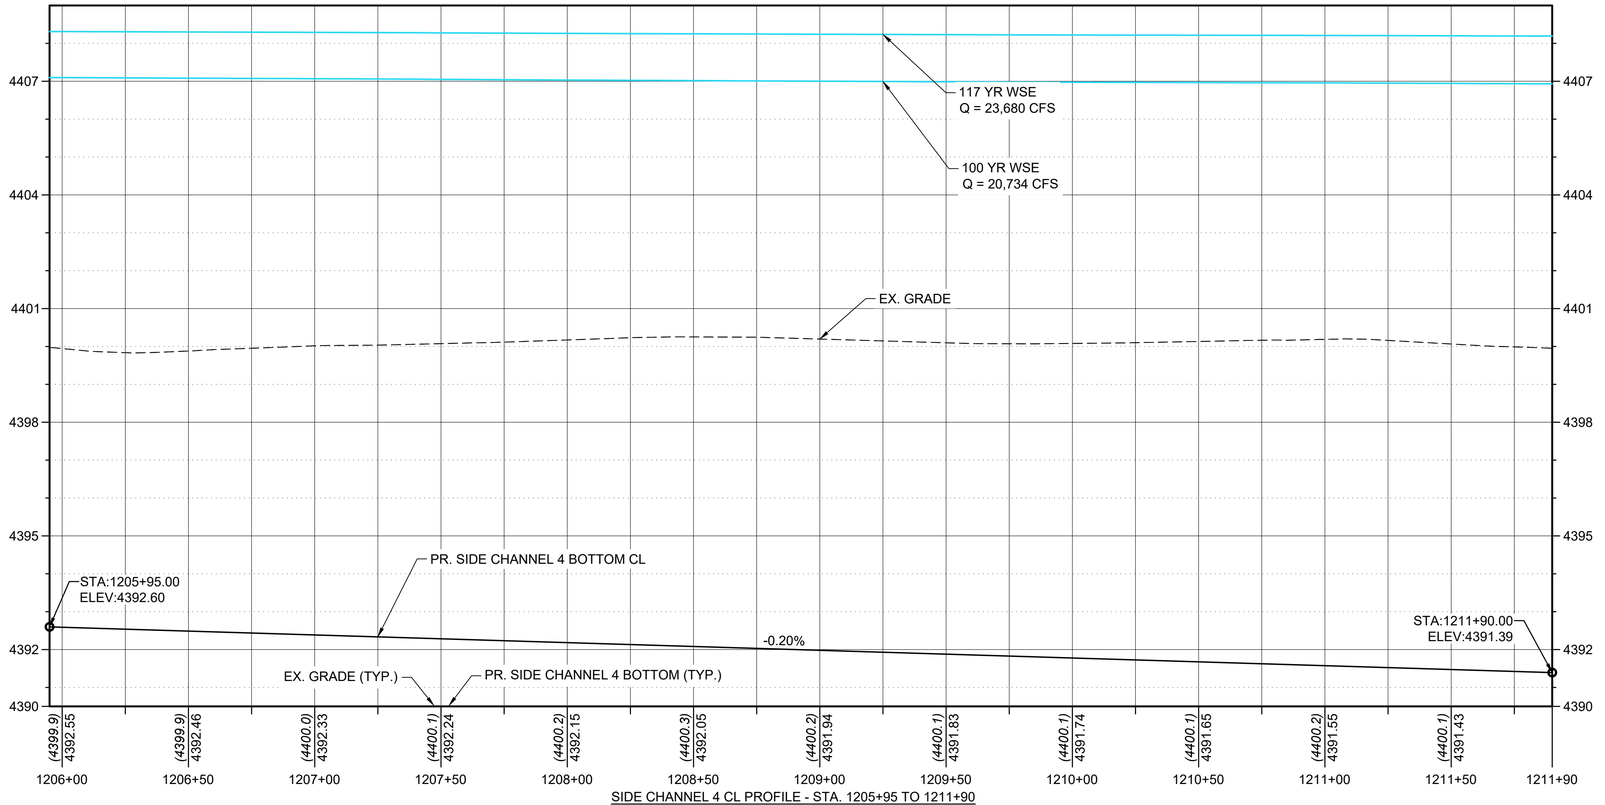

SIDE CHANNEL 4 CL PROFILE - STA. 1205+95 TO 1211+90
HORIZONTAL SCALE: 1:30 VERTICAL SCALE: 1:2

0 30 60
SCALE IN FEET

LEGEND

- EX. MAJOR CONTOURS (5')
- EX. MINOR CONTOURS (1')
- PR. MAJOR CONTOURS (5')
- PR. MINOR CONTOURS (1')
- EX. PROPERTY LINE
- PR. WATER SURFACE ELEVATION
- PR. LEVEE/BERM TOE AND TOP
- RIPRAP REVETMENT
- HABITAT BENCH
- PR. MULTI-USE PATH
- PR. ARMOR FLEX
- PR. GEOCELL

NOTE:
LOCATION AND TYPE OF REVETMENT FEATURES SHOWN ARE APPROXIMATE ONLY AND SUBJECT TO CHANGE.

J-U-B ENGINEERS, INC.

J-U-B ENGINEERS, INC.
5190 Neil Road
Suite 500
Reno, NV 89502
Phone: 775.852.1440
www.jub.com

PRELIMINARY PLANS

NOT FOR CONSTRUCTION

REUSE OF DRAWINGS
J-U-B SHALL RETAIN ALL COMMON LAW STATUTORY, COPYRIGHT AND OTHER RESERVED RIGHTS OF THESE DRAWINGS, AND THE SAME SHALL NOT BE REUSED WITHOUT J-U-B'S PRIOR WRITTEN CONSENT. ANY REUSE WITHOUT WRITTEN CONSENT BY J-U-B WILL BE AT CLIENTS SOLE RISK AND WITHOUT LIABILITY OR LEGAL EXPOSURE TO J-U-B.

NO.	DESCRIPTION	REVISION	BY	APR.	DATE

ROCK TO MCCARRAN REACH
TRUCKEE RIVER FLOOD MANAGEMENT AUTHORITY

PLAN & PROFILE - TRUCKEE RIVER SIDE CHANNEL
STA. 1205+95 TO 1211+90

FILE : 49_24_009_CR_330X
JUB PROJ. # :49-24-009
DRAWN BY: MJK
DESIGN BY: JAW
CHECKED BY: SKD
ONE INCH
AT FULL SIZE, IF NOT ONE INCH, SCALE ACCORDINGLY
LAST UPDATED: 3/19/2026

DRAWING:
CR-331

SHEET: 126 OF 205

Plot Date:5/4/2026 9:58 AM Plotted By: Elena Johnston
Date Created:12/22/2020 N:\JUB.COM\CENTRAL\CLIENTS\NV\TRFMA\PROJECTS\49-24-009_ROCKMCCARRAN\DESIGN\CAD\SHEET\49_24_009_CR_330X.DWG

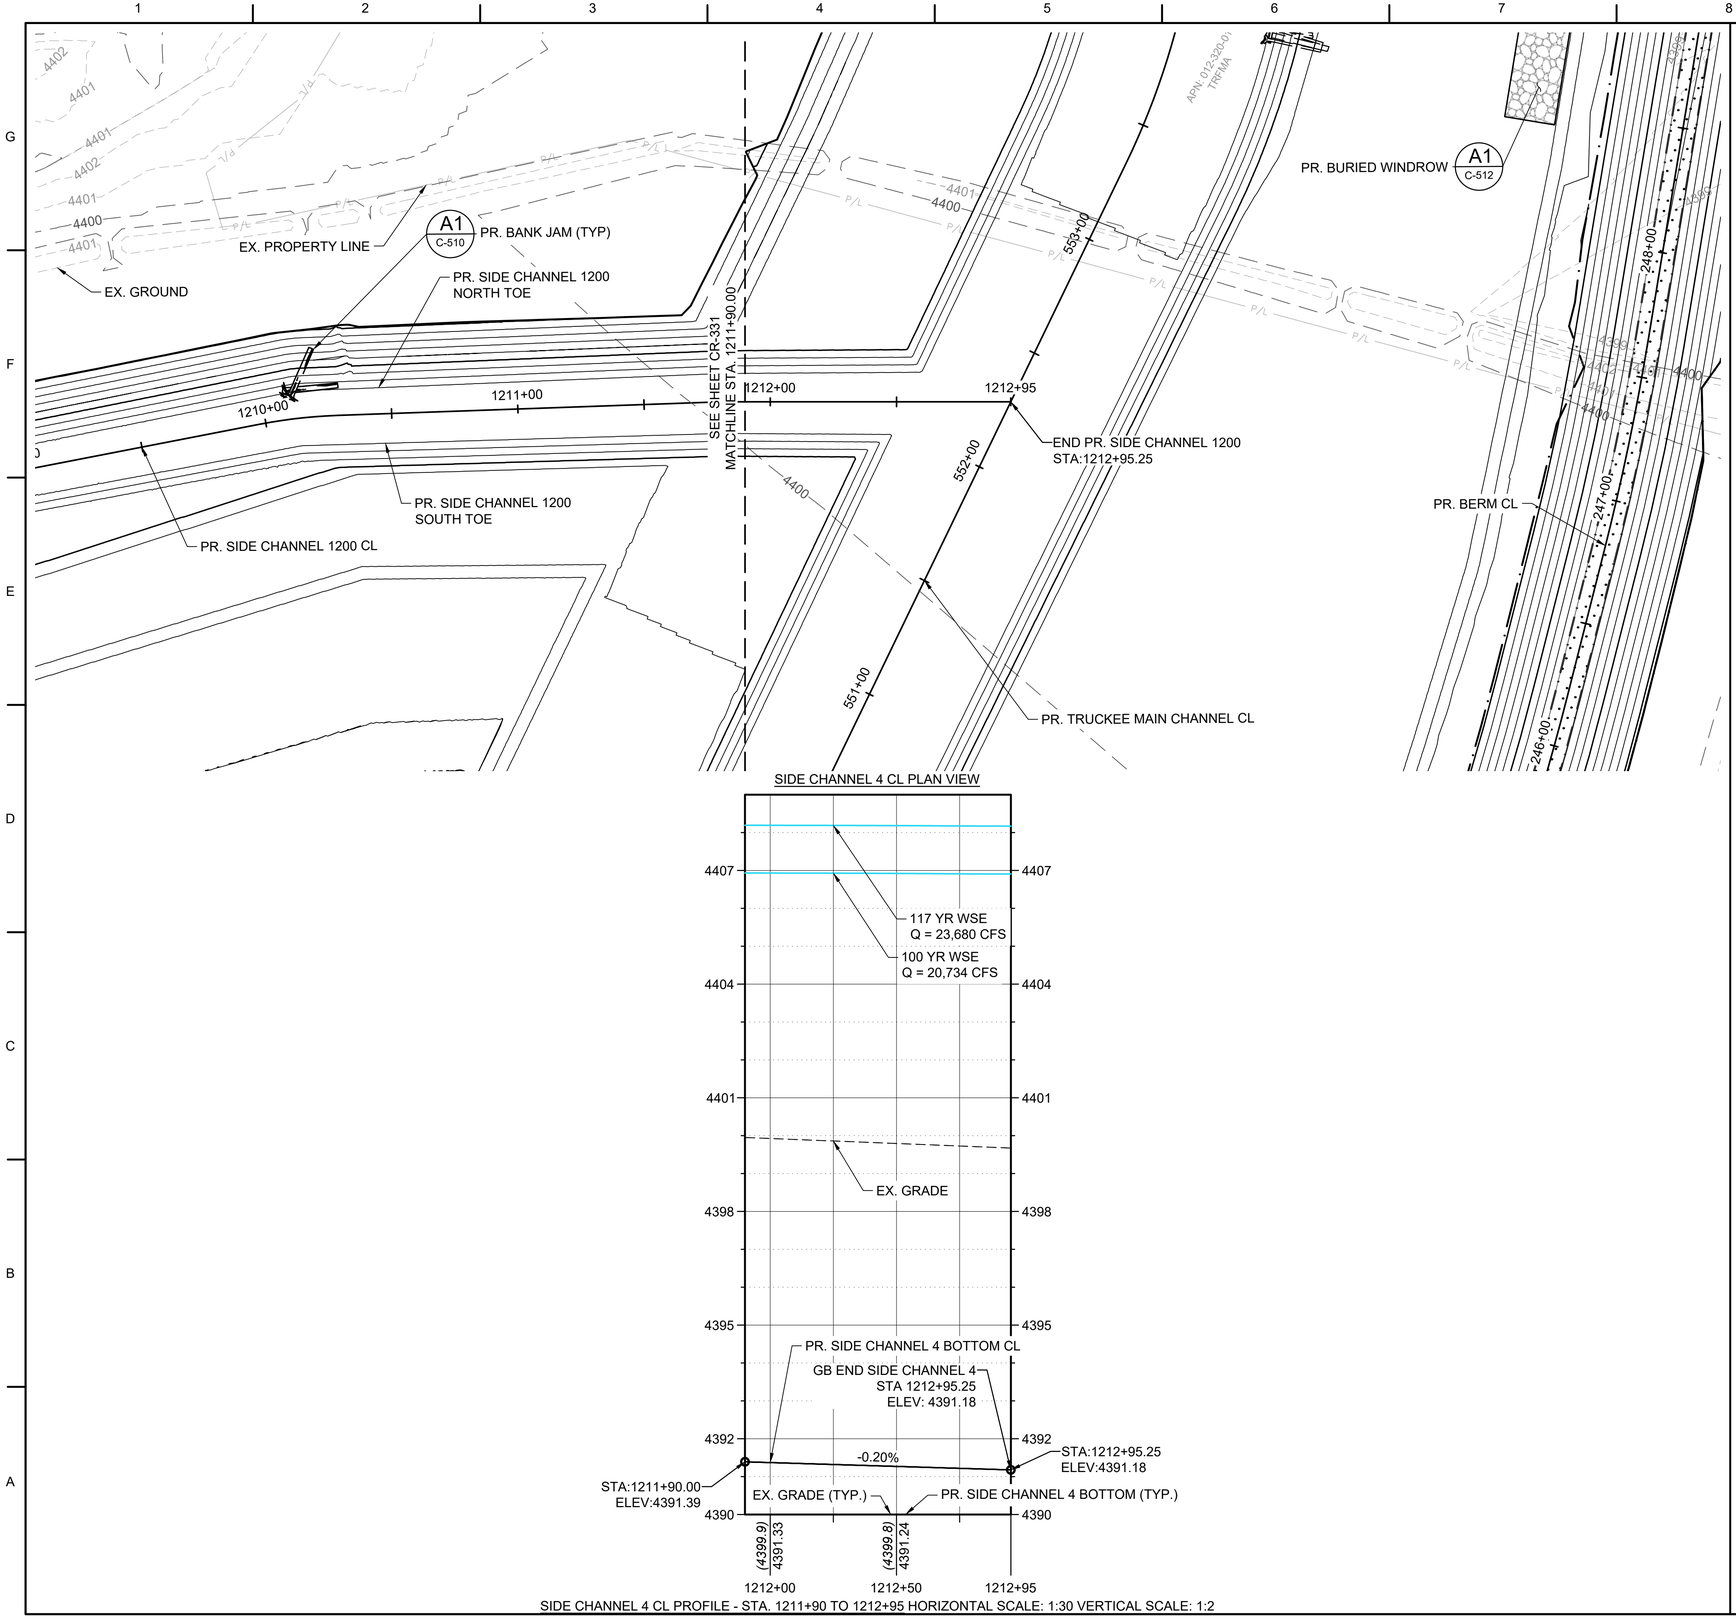

SIDE CHANNEL 4 CL PROFILE - STA. 1211+90 TO 1212+95 HORIZONTAL SCALE: 1:30 VERTICAL SCALE: 1:2

N

0 30 60

SCALE IN FEET

LEGEND

- EX. MAJOR CONTOURS (5')
- EX. MINOR CONTOURS (1')
- PR. MAJOR CONTOURS (5')
- PR. MINOR CONTOURS (1')
- EX. PROPERTY LINE
- PR. WATER SURFACE ELEVATION
- PR. LEVEE/BERM TOE AND TOP
- RIPRAP REVETMENT
- HABITAT BENCH
- PR. MULTI-USE PATH
- PR. ARMOR FLEX
- PR. GEOCELL

NOTE:
LOCATION AND TYPE OF REVETMENT FEATURES SHOWN ARE APPROXIMATE ONLY AND SUBJECT TO CHANGE.

J-U-B ENGINEERS, INC.

J-U-B ENGINEERS, INC.
5190 Neil Road
Suite 500
Reno, NV 89502
Phone: 775.852.1440
www.jub.com

PRELIMINARY PLANS

NOT FOR CONSTRUCTION

REUSE OF DRAWINGS
J-U-B SHALL RETAIN ALL COMMON LAW STATUTORY, COPYRIGHT AND OTHER RESERVED RIGHTS OF THESE DRAWINGS, AND THE SAME SHALL NOT BE REUSED WITHOUT J-U-B'S PRIOR WRITTEN CONSENT. ANY REUSE WITHOUT WRITTEN CONSENT BY J-U-B WILL BE AT CLIENTS SOLE RISK AND WITHOUT LIABILITY OR LEGAL EXPOSURE TO J-U-B.

NO.	DESCRIPTION	BY	APR.	DATE
	REVISION			

ROCK TO MCCARRAN REACH
TRUCKEE RIVER FLOOD MANAGEMENT AUTHORITY

PLAN & PROFILE - TRUCKEE RIVER SIDE CHANNEL
STA. 1211+90 TO 1212+95

FILE: 49_24_009_CR_330X
JUB PROJ. #: 49-24-009
DRAWN BY: MJK
DESIGN BY: JAW
CHECKED BY: SKD

ONE INCH
AT FULL SIZE, IF NOT ONE INCH, SCALE ACCORDINGLY

LAST UPDATED: 3/19/2026

DRAWING:
CR-332

SHEET: 127 OF 205

Plot Date:5/4/2026 9:59 AM Plotted By: Elena Johnston
Date Created:12/22/2025 J:\JUB.COM\CENTRAL\CLIENTS\NV\TRPMA\PROJECTS\49-24-009_ROCKMCCARRAN\DESIGN\CAD\SHEET\49_24_009_CR_330X.DWG