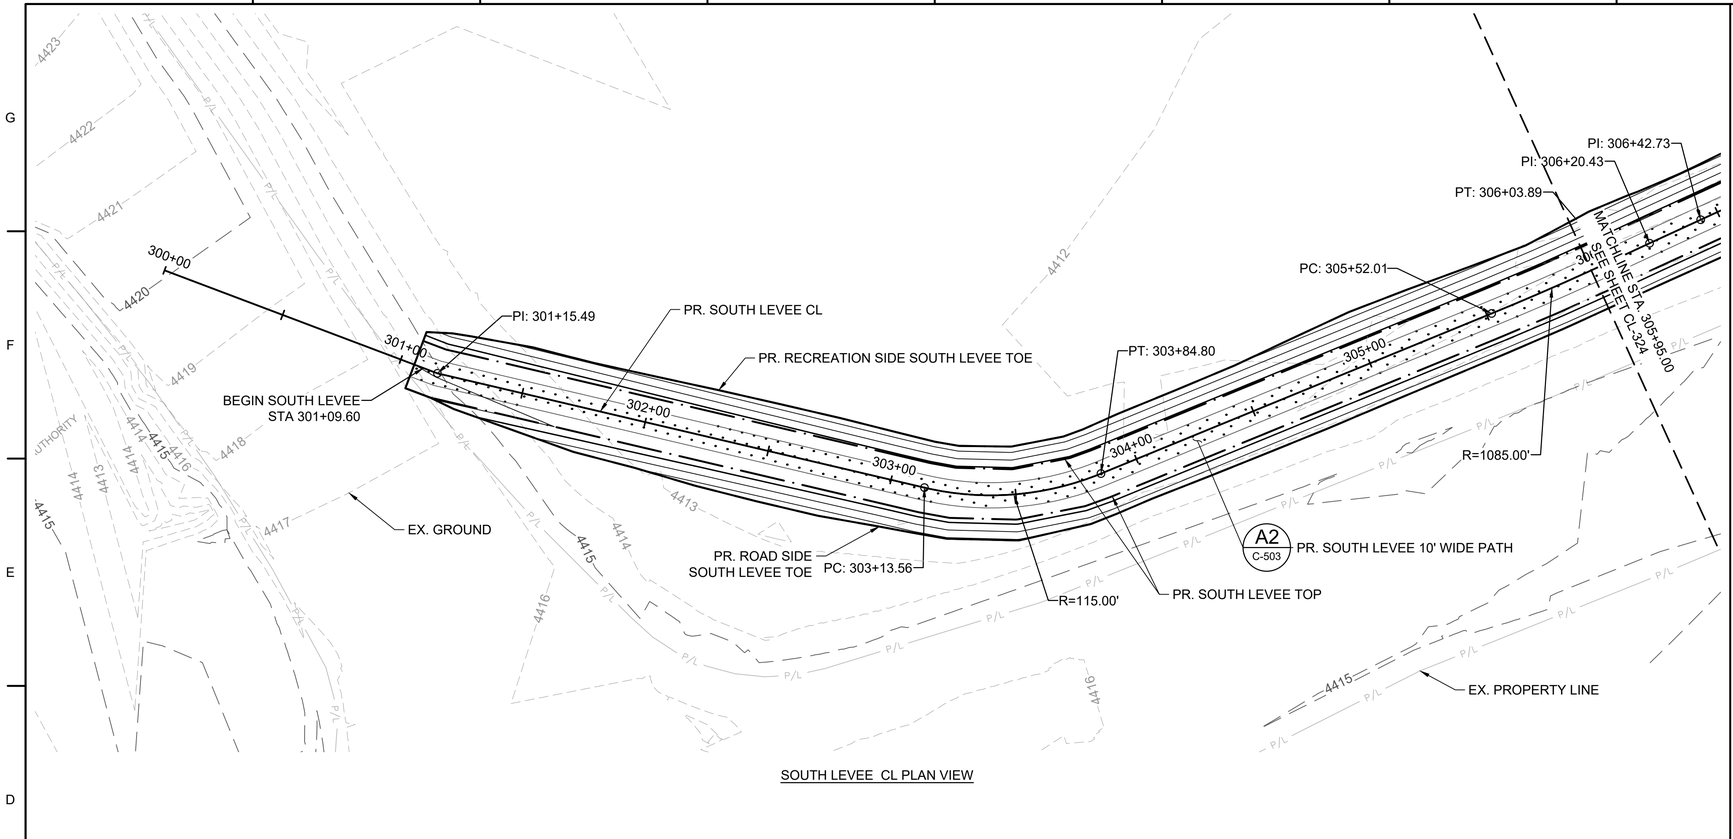

SOUTH LEVEE CL PLAN VIEW

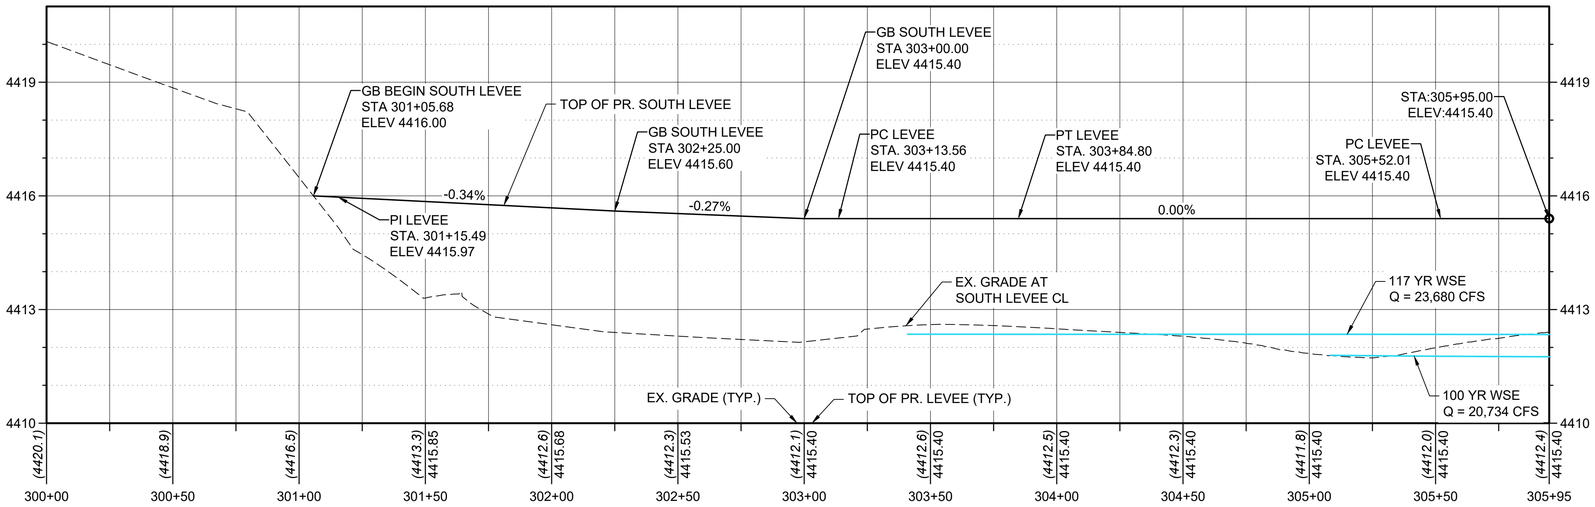

SOUTH LEVEE CL PROFILE - STA. 300+00 TO 305+95
HORIZONTAL SCALE: 1:30
VERTICAL SCALE: 1:2

LEGEND

- EX. MAJOR CONTOURS (5')
- EX. MINOR CONTOURS (1')
- PR. MAJOR CONTOURS (5')
- PR. MINOR CONTOURS (1')
- EX. PROPERTY LINE
- PR. WATER SURFACE ELEVATION
- PR. LEVEE/BERM TOE AND TOP
- RIPRAP REVETMENT
- HABITAT BENCH
- PR. MULTI-USE PATH
- PR. ARMOR FLEX
- PR. GEOCELL

NOTE:
LOCATION AND TYPE OF REVETMENT FEATURES SHOWN ARE APPROXIMATE ONLY AND SUBJECT TO CHANGE.

J-U-B ENGINEERS, INC.

J-U-B ENGINEERS, INC.
5190 Neil Road
Suite 500
Reno, NV 89502
Phone: 775.852.1440
www.jub.com

PRELIMINARY PLANS

NOT FOR CONSTRUCTION

REUSE OF DRAWINGS
J-U-B SHALL RETAIN ALL COMMON LAW, STATUTORY, COPYRIGHT AND OTHER RESERVED RIGHTS OF THESE DRAWINGS, AND THE SAME SHALL NOT BE REUSED WITHOUT J-U-B'S PRIOR WRITTEN CONSENT. ANY REUSE WITHOUT WRITTEN CONSENT BY J-U-B WILL BE AT CLIENT'S SOLE RISK AND WITHOUT LIABILITY OR LEGAL EXPOSURE TO J-U-B.

NO.	DESCRIPTION	BY	APR.	DATE
	REVISION			

ROCK TO MCCARRAN REACH
TRUCKEE RIVER FLOOD MANAGEMENT AUTHORITY

PLAN & PROFILE - SOUTH LEVEE
STA. 300+00 TO 305+95

FILE : 49_24_009_CL_323X
JUB PROJ. # :49-24-009
DRAWN BY: MJK
DESIGN BY: JAW
CHECKED BY: SKD

ONE INCH
AT FULL SIZE, IF NOT ONE INCH, SCALE ACCORDINGLY

LAST UPDATED: 3/23/2026

DRAWING:
CL-323

SHEET: 79 OF 205

Plot Date:5/4/2026 8:50 AM Plotted By: Elena Johnston
Date Created:3/5/2026 \\JUB.COM\GEN\TRA\CLIENTS\NV\TRFHA\PROJECTS\49-24-009_ROCKMCCARRAN\DESIGN\CAD\SHEET\49_24_009_CL_323X.DWG

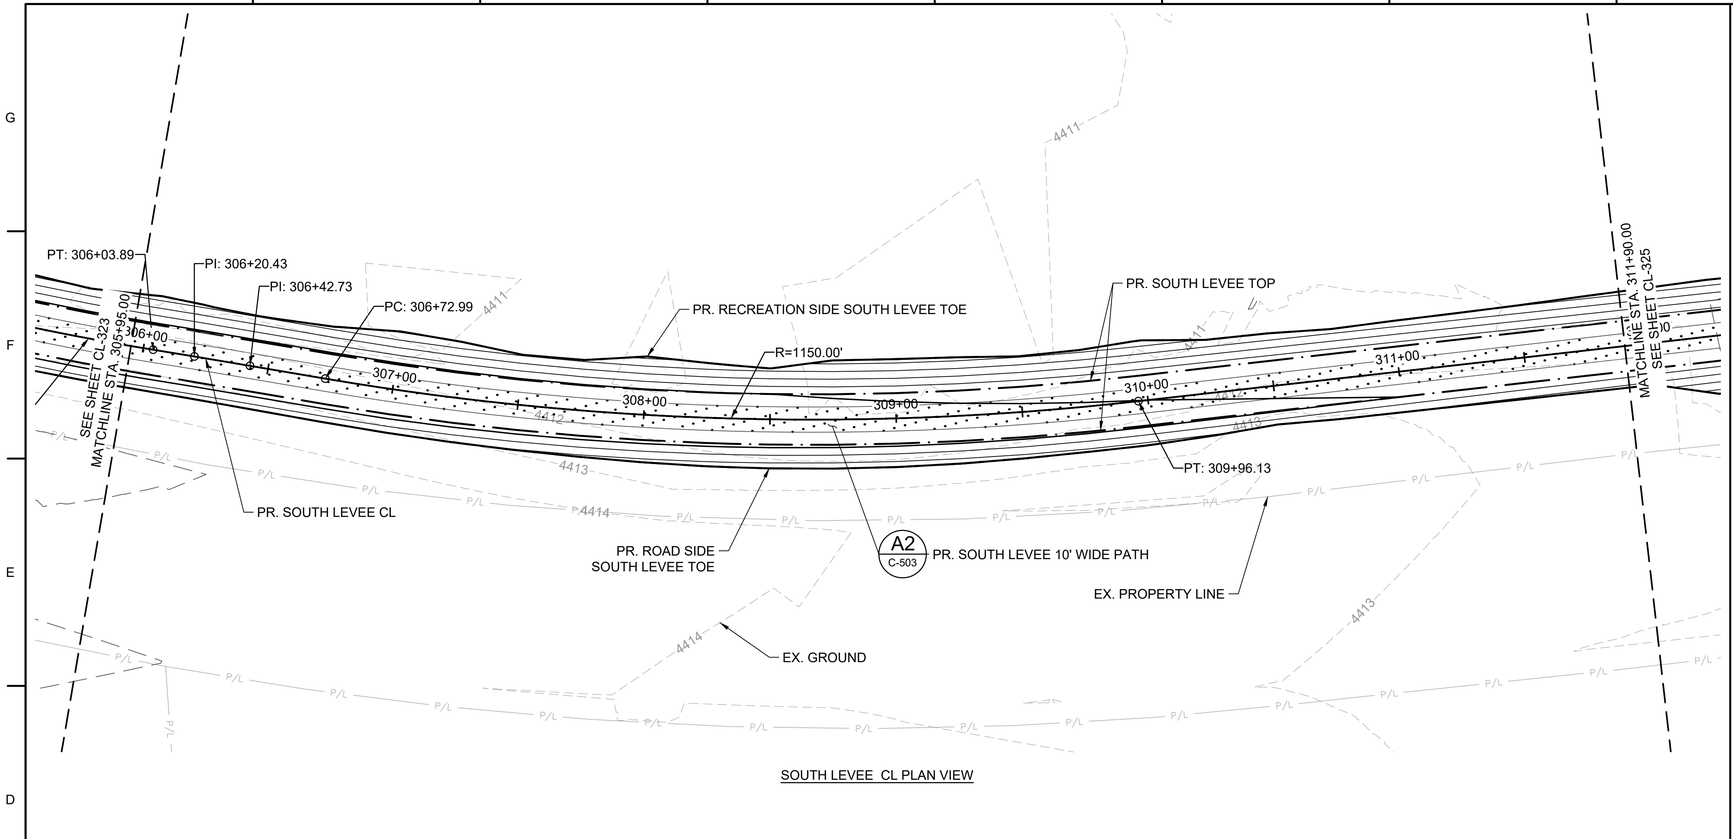

SOUTH LEVEE CL PLAN VIEW

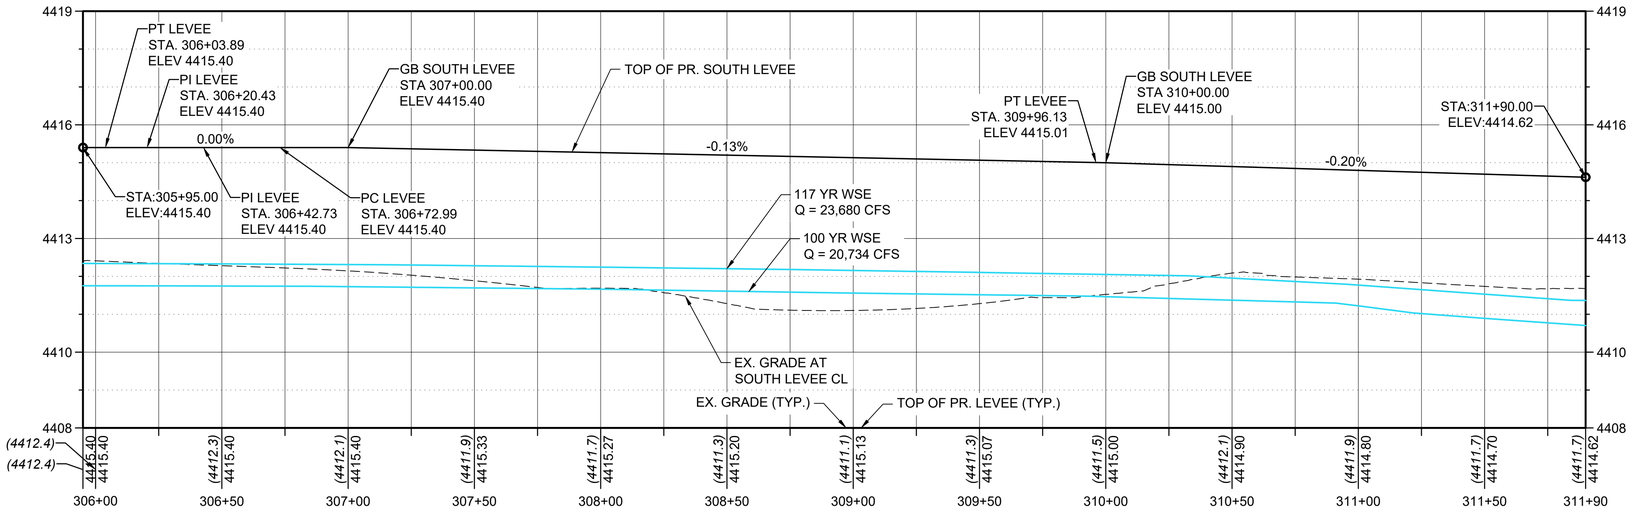

SOUTH LEVEE CL PROFILE - STA. STA 305+95 TO 311+90
HORIZONTAL SCALE: 1:30
VERTICAL SCALE: 1:2

0 30 60
SCALE IN FEET

LEGEND

- EX. MAJOR CONTOURS (5')
- EX. MINOR CONTOURS (1')
- PR. MAJOR CONTOURS (5')
- PR. MINOR CONTOURS (1')
- EX. PROPERTY LINE
- PR. WATER SURFACE ELEVATION
- PR. LEVEE/BERM TOE AND TOP
- RIPRAP REVETMENT
- HABITAT BENCH
- PR. MULTI-USE PATH
- PR. ARMOR FLEX
- PR. GEOCELL

NOTE:
LOCATION AND TYPE OF REVETMENT FEATURES SHOWN ARE APPROXIMATE ONLY AND SUBJECT TO CHANGE.

J-U-B ENGINEERS, INC.
J-U-B ENGINEERS, INC.
5190 Neil Road
Suite 500
Reno, NV 89502
Phone: 775.852.1440
www.jub.com

PRELIMINARY PLANS

NOT FOR CONSTRUCTION

REUSE OF DRAWINGS
J-U-B SHALL RETAIN ALL COMMON LAW, STATUTORY, COPYRIGHT AND OTHER RESERVED RIGHTS OF THESE DRAWINGS, AND THE SAME SHALL NOT BE REUSED WITHOUT J-U-B'S PRIOR WRITTEN CONSENT. ANY REUSE WITHOUT WRITTEN CONSENT BY J-U-B WILL BE AT CLIENTS SOLE RISK AND WITHOUT LIABILITY OR LEGAL EXPOSURE TO J-U-B.

NO.	DESCRIPTION	BY	APR.	DATE
REVISION				

ROCK TO MCCARRAN REACH
TRUCKEE RIVER FLOOD MANAGEMENT AUTHORITY

PLAN & PROFILE - SOUTH LEVEE
STA 305+95 TO 311+90

FILE: 49_24_009_CL_323X
JUB PROJ. #: 49-24-009
DRAWN BY: MJK
DESIGN BY: JAW
CHECKED BY: SKD

ONE INCH
AT FULL SIZE, IF NOT ONE INCH, SCALE ACCORDINGLY

LAST UPDATED: 3/23/2026

DRAWING:
CL-324

SHEET: 80 OF 205

Plot Date:5/4/2026 8:51 AM Plotted By: Elena Johnston
Date Created:3/5/2026 I:\JUB.COM\CENTRAL\CLIENTS\NV\TRFHA\PROJECTS\49-24-009_ROCKMCCARRAN\DESIGN\CAD\SHEET\49_24_009_CL_323X.DWG

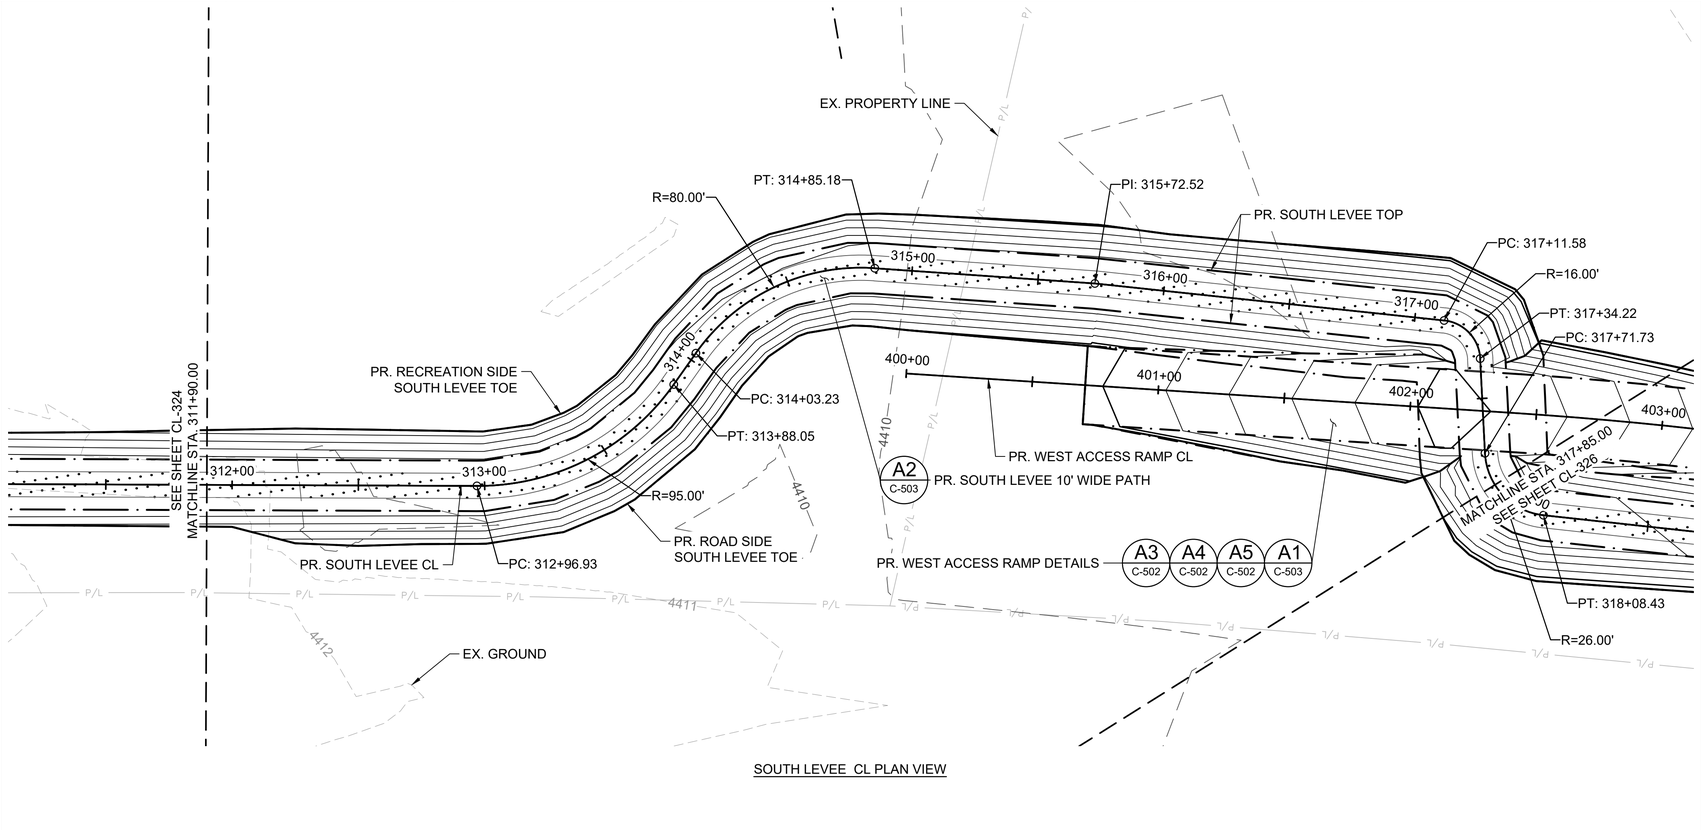

SOUTH LEVEE CL PLAN VIEW

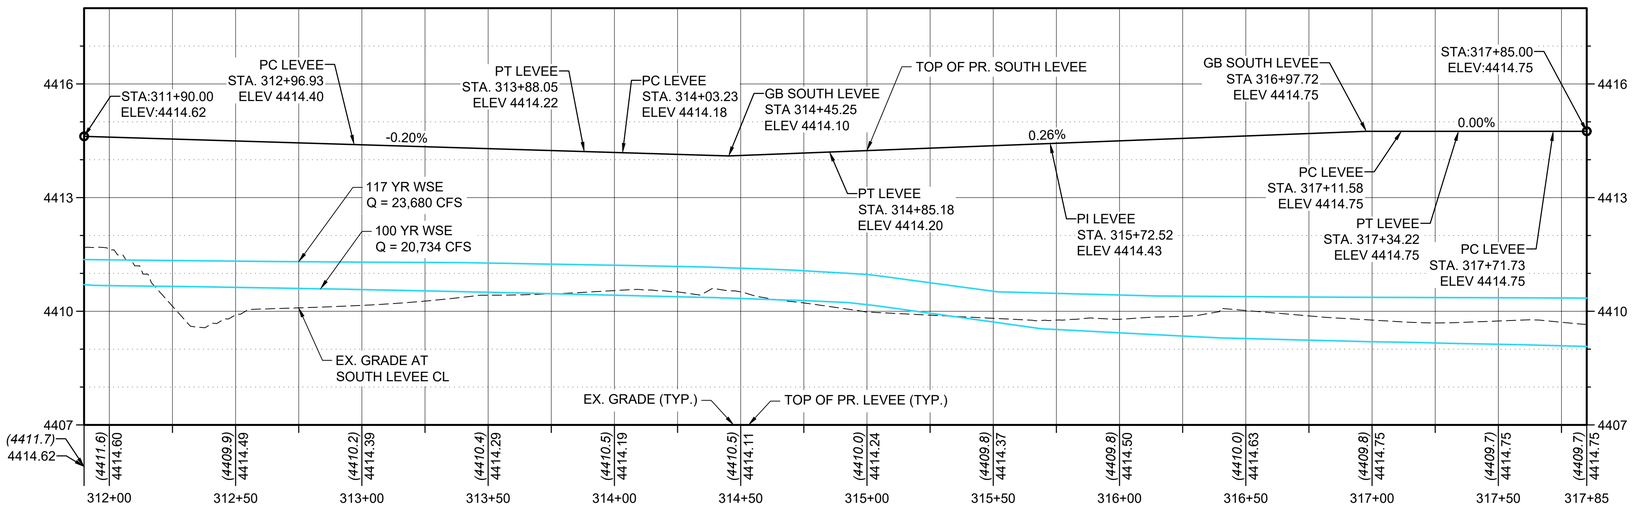

SOUTH LEVEE CL PROFILE - STA. 311+90 TO 317+85
HORIZONTAL SCALE: 1:30
VERTICAL SCALE: 1:2

LEGEND

- EX. MAJOR CONTOURS (5')
- EX. MINOR CONTOURS (1')
- PR. MAJOR CONTOURS (5')
- PR. MINOR CONTOURS (1')
- P/L EX. PROPERTY LINE
- PR. WATER SURFACE ELEVATION
- PR. LEVEE/BERM TOE AND TOP
- RIPRAP REVETMENT
- HABITAT BENCH
- PR. MULTI-USE PATH
- PR. ARMOR FLEX
- PR. GEOCELL

NOTE:
LOCATION AND TYPE OF REVETMENT FEATURES SHOWN ARE APPROXIMATE ONLY AND SUBJECT TO CHANGE.

JUB
J-U-B ENGINEERS, INC.

J-U-B ENGINEERS, INC.
5190 Neil Road
Suite 500
Reno, NV 89502
Phone: 775.852.1440
www.jub.com

PRELIMINARY PLANS

NOT FOR CONSTRUCTION

REUSE OF DRAWINGS
J-U-B SHALL RETAIN ALL COMMON LAW STATUTORY, COPYRIGHT AND OTHER RESERVED RIGHTS OF THESE DRAWINGS, AND THE SAME SHALL NOT BE REUSED WITHOUT J-U-B'S PRIOR WRITTEN CONSENT. ANY REUSE WITHOUT WRITTEN CONSENT BY J-U-B WILL BE AT CLIENT'S SOLE RISK AND WITHOUT LIABILITY OR LEGAL EXPOSURE TO J-U-B.

NO.	DESCRIPTION	BY	APR.	DATE
	REVISION			

ROCK TO MCCARRAN REACH
TRUCKEE RIVER FLOOD MANAGEMENT AUTHORITY

PLAN & PROFILE - SOUTH LEVEE
STA. 311+90 TO 317+85

FILE: 49_24_009_CL_323X
JUB PROJ. #: 49-24-009
DRAWN BY: MJK
DESIGN BY: JAW
CHECKED BY: SKD

ONE INCH
AT FULL SIZE, IF NOT ONE INCH, SCALE ACCORDINGLY

LAST UPDATED: 3/23/2026

DRAWING:
CL-325

SHEET: 81 OF 205

Plot Date:5/4/2026 8:52 AM Plotted By: Elena Johnston
Date Created:3/5/2026 \\JUB.COM\GEN\TRAC\CLIENTS\NV\TRFHMA\PROJECTS\49-24-009_ROCKMCCARRAN\DESIGN\CAD\SHEET\49_24_009_CL_323X.DWG

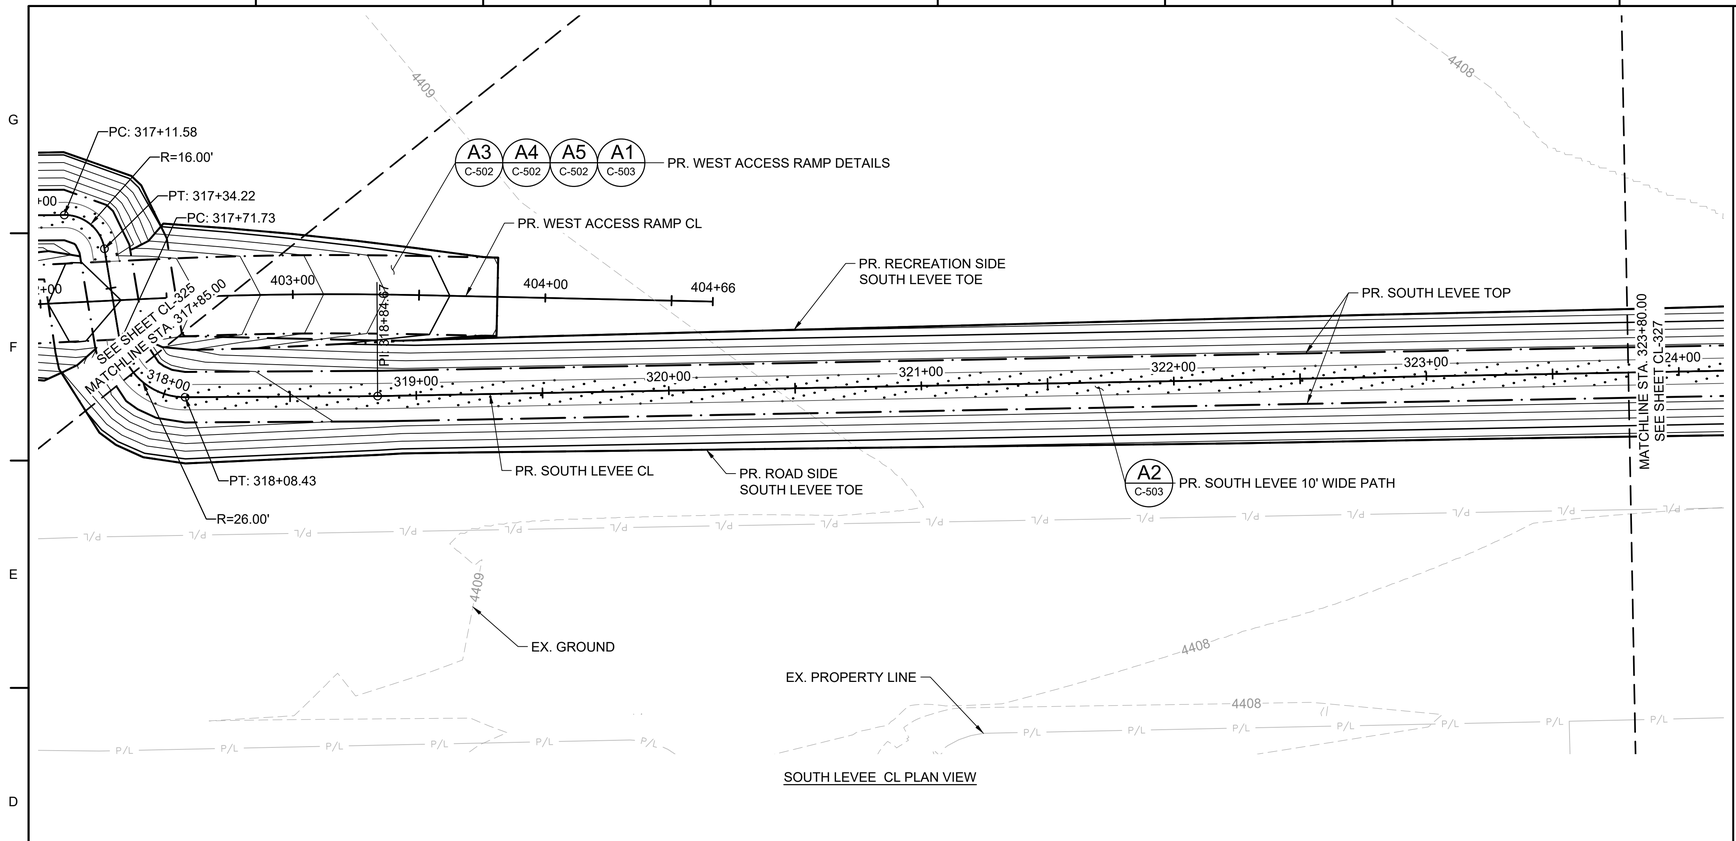

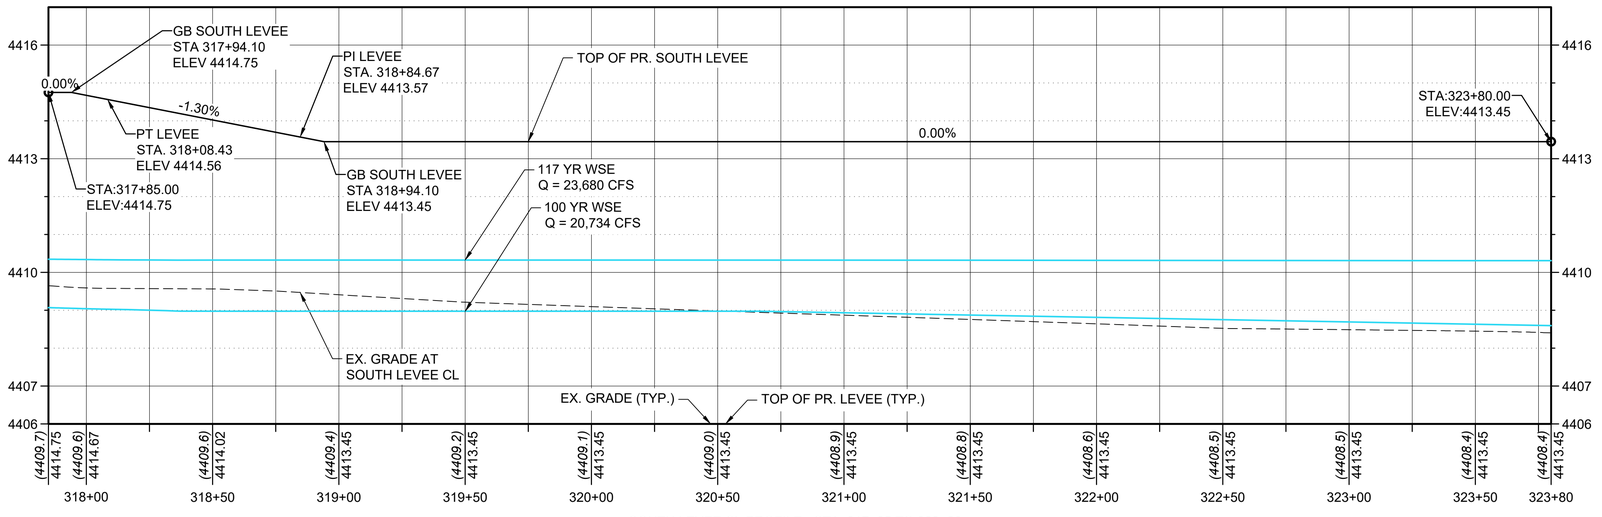

SOUTH LEVEE CL PROFILE - STA. 317+85 TO 323+80
HORIZONTAL SCALE: 1:30
VERTICAL SCALE: 1:2

0 30 60
SCALE IN FEET

LEGEND

- EX. MAJOR CONTOURS (5')
- EX. MINOR CONTOURS (1')
- PR. MAJOR CONTOURS (5')
- PR. MINOR CONTOURS (1')
- EX. PROPERTY LINE
- PR. WATER SURFACE ELEVATION
- PR. LEVEE/BERM TOE AND TOP
- RIPRAP REVETMENT
- HABITAT BENCH
- PR. MULTI-USE PATH
- PR. ARMOR FLEX
- PR. GEOCELL

NOTE:
LOCATION AND TYPE OF REVETMENT FEATURES SHOWN ARE APPROXIMATE ONLY AND SUBJECT TO CHANGE.

J-U-B ENGINEERS, INC.
J-U-B ENGINEERS, INC.
5190 Neil Road
Suite 500
Reno, NV 89502
Phone: 775.852.1440
www.jub.com

PRELIMINARY PLANS

NOT FOR CONSTRUCTION

REUSE OF DRAWINGS
J-U-B SHALL RETAIN ALL COMMON LAW STATUTORY, COPYRIGHT AND OTHER RESERVED RIGHTS OF THESE DRAWINGS, AND THE SAME SHALL NOT BE REUSED WITHOUT J-U-B'S PRIOR WRITTEN CONSENT. ANY REUSE WITHOUT WRITTEN CONSENT BY J-U-B WILL BE AT CLIENT'S SOLE RISK AND WITHOUT LIABILITY OR LEGAL EXPOSURE TO J-U-B.

NO.	DESCRIPTION	BY	APR.	DATE
	REVISION			

ROCK TO MCCARRAN REACH
TRUCKEE RIVER FLOOD MANAGEMENT AUTHORITY

PLAN & PROFILE - SOUTH LEVEE
STA. 317+85 TO 323+80

FILE: 49_24_009_CL_323X
JUB PROJ. #: 49-24-009
DRAWN BY: MJK
DESIGN BY: JAW
CHECKED BY: SKD

ONE INCH
AT FULL SIZE, IF NOT ONE INCH, SCALE ACCORDINGLY

LAST UPDATED: 3/23/2026

DRAWING:
CL-326

SHEET: 82 OF 205

Plot Date:5/4/2026 8:53 AM Plotted By: Elena Johnston
Date Created:3/5/2026 I:\JUB.COM\CENTRAL\CLIENTS\NV\TRFMA\PROJECTS\49-24-009_ROCKMCCARRAN\DESIGN\CAD\SHEET\49_24_009_CL_323X.DWG

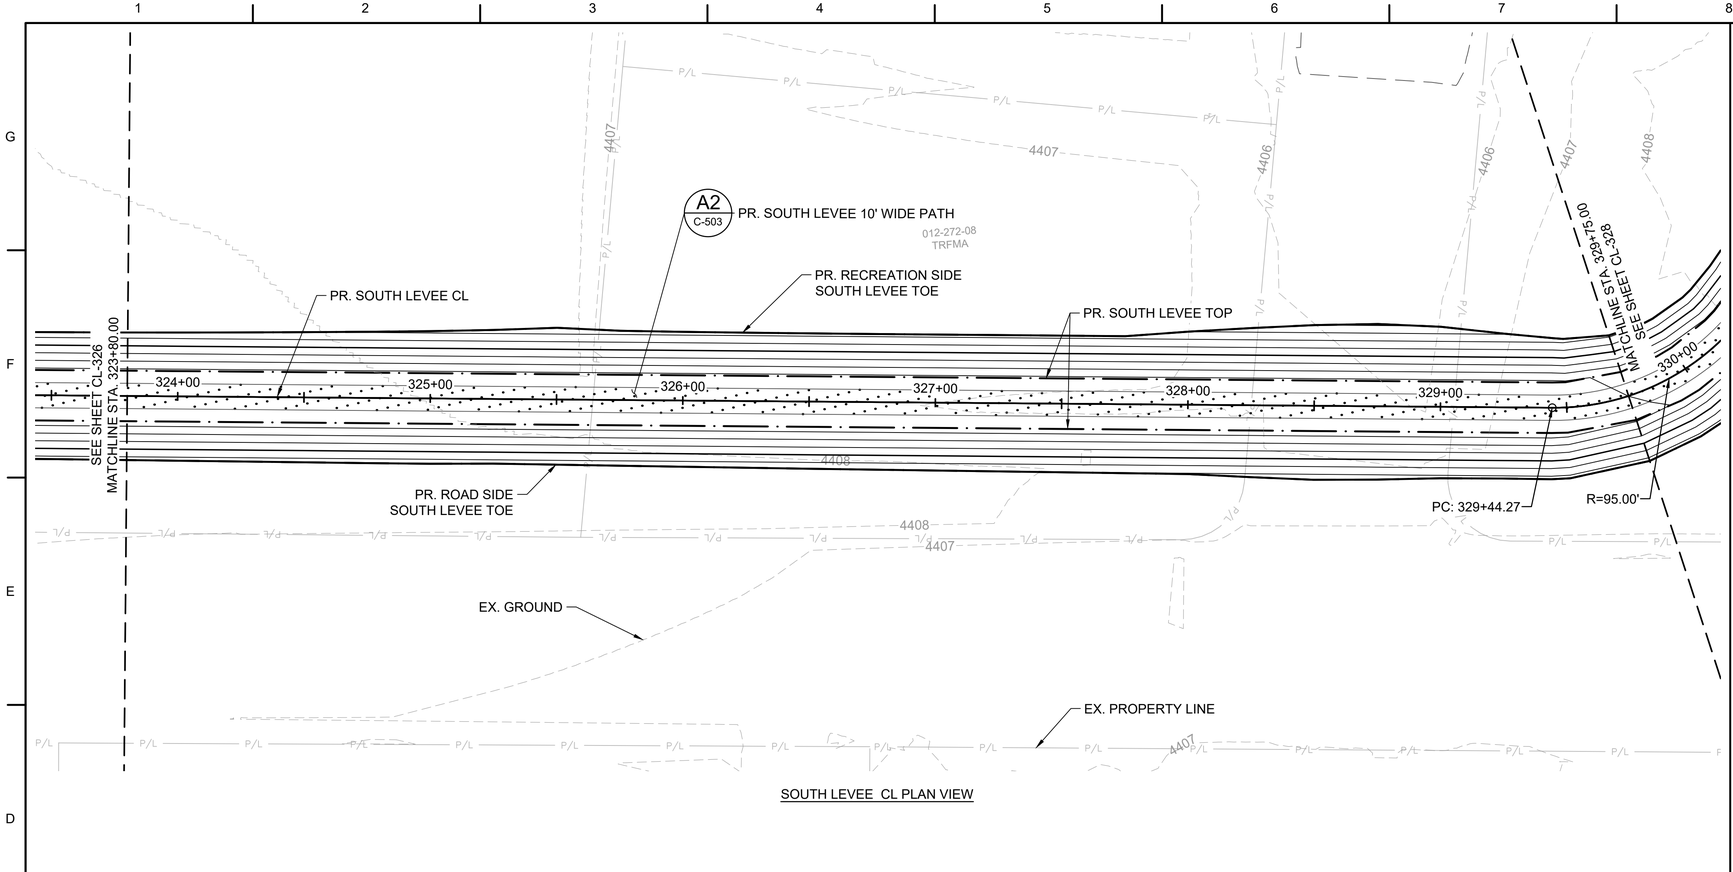

SOUTH LEVEE CL PLAN VIEW

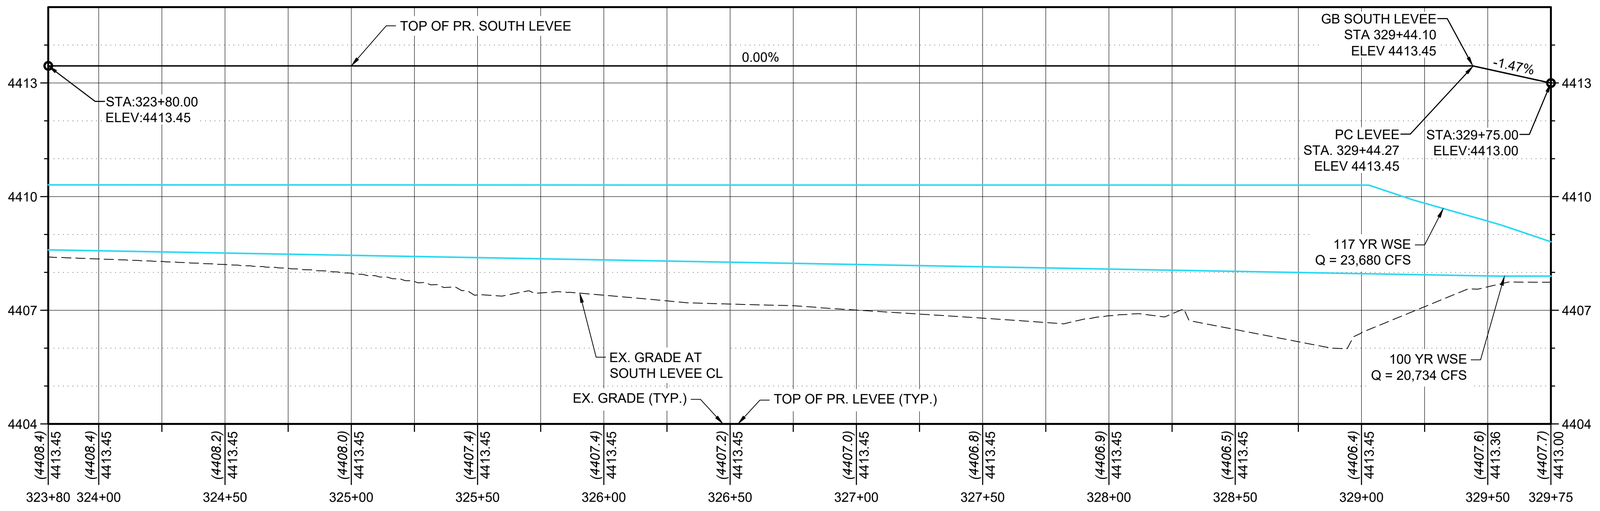

SOUTH LEVEE CL PROFILE - STA. 323+80 TO 329+75
HORIZONTAL SCALE: 1:30
VERTICAL SCALE: 1:2

0 30 60
SCALE IN FEET

LEGEND

- EX. MAJOR CONTOURS (5')
- EX. MINOR CONTOURS (1')
- PR. MAJOR CONTOURS (5')
- PR. MINOR CONTOURS (1')
- EX. PROPERTY LINE
- PR. WATER SURFACE ELEVATION
- PR. LEVEE/BERM TOE AND TOP
- RIPRAP REVETMENT
- HABITAT BENCH
- PR. MULTI-USE PATH
- PR. ARMOR FLEX
- PR. GEOCELL

NOTE:
LOCATION AND TYPE OF REVETMENT FEATURES SHOWN ARE APPROXIMATE ONLY AND SUBJECT TO CHANGE.

J-U-B ENGINEERS, INC.
5190 Neil Road
Suite 500
Reno, NV 89502
Phone: 775.852.1440
www.jub.com

PRELIMINARY PLANS

NOT FOR CONSTRUCTION

REUSE OF DRAWINGS
J-U-B SHALL RETAIN ALL COMMON LAW STATUTORY, COPYRIGHT AND OTHER RESERVED RIGHTS OF THESE DRAWINGS, AND THE SAME SHALL NOT BE REUSED WITHOUT J-U-B'S PRIOR WRITTEN CONSENT. ANY REUSE WITHOUT WRITTEN CONSENT BY J-U-B WILL BE AT CLIENT'S SOLE RISK AND WITHOUT LIABILITY OR LEGAL EXPOSURE TO J-U-B.

NO.	DESCRIPTION	BY	APR.	DATE
	REVISION			

ROCK TO MCCARRAN REACH
TRUCKEE RIVER FLOOD MANAGEMENT AUTHORITY

PLAN & PROFILE - SOUTH LEVEE
STA. 323+80 TO 329+75

FILE: 49_24_009_CL_323X
JUB PROJ. #: 49-24-009
DRAWN BY: MJK
DESIGN BY: JAW
CHECKED BY: SKD

ONE INCH
AT FULL SIZE, IF NOT ONE INCH, SCALE ACCORDINGLY

LAST UPDATED: 3/23/2026

DRAWING:
CL-327

SHEET: 83 OF 205

Plot Date:5/4/2026 8:53 AM Plotted By: Elena Johnston
Date Created:3/5/2026 I:\JUB.COM\CENTRAL\CLIENTS\NV\TRFMA\PROJECTS\49-24-009_ROCKMCCARRAN\DESIGN\CAD\SHEET\49_24_009_CL_323X.DWG

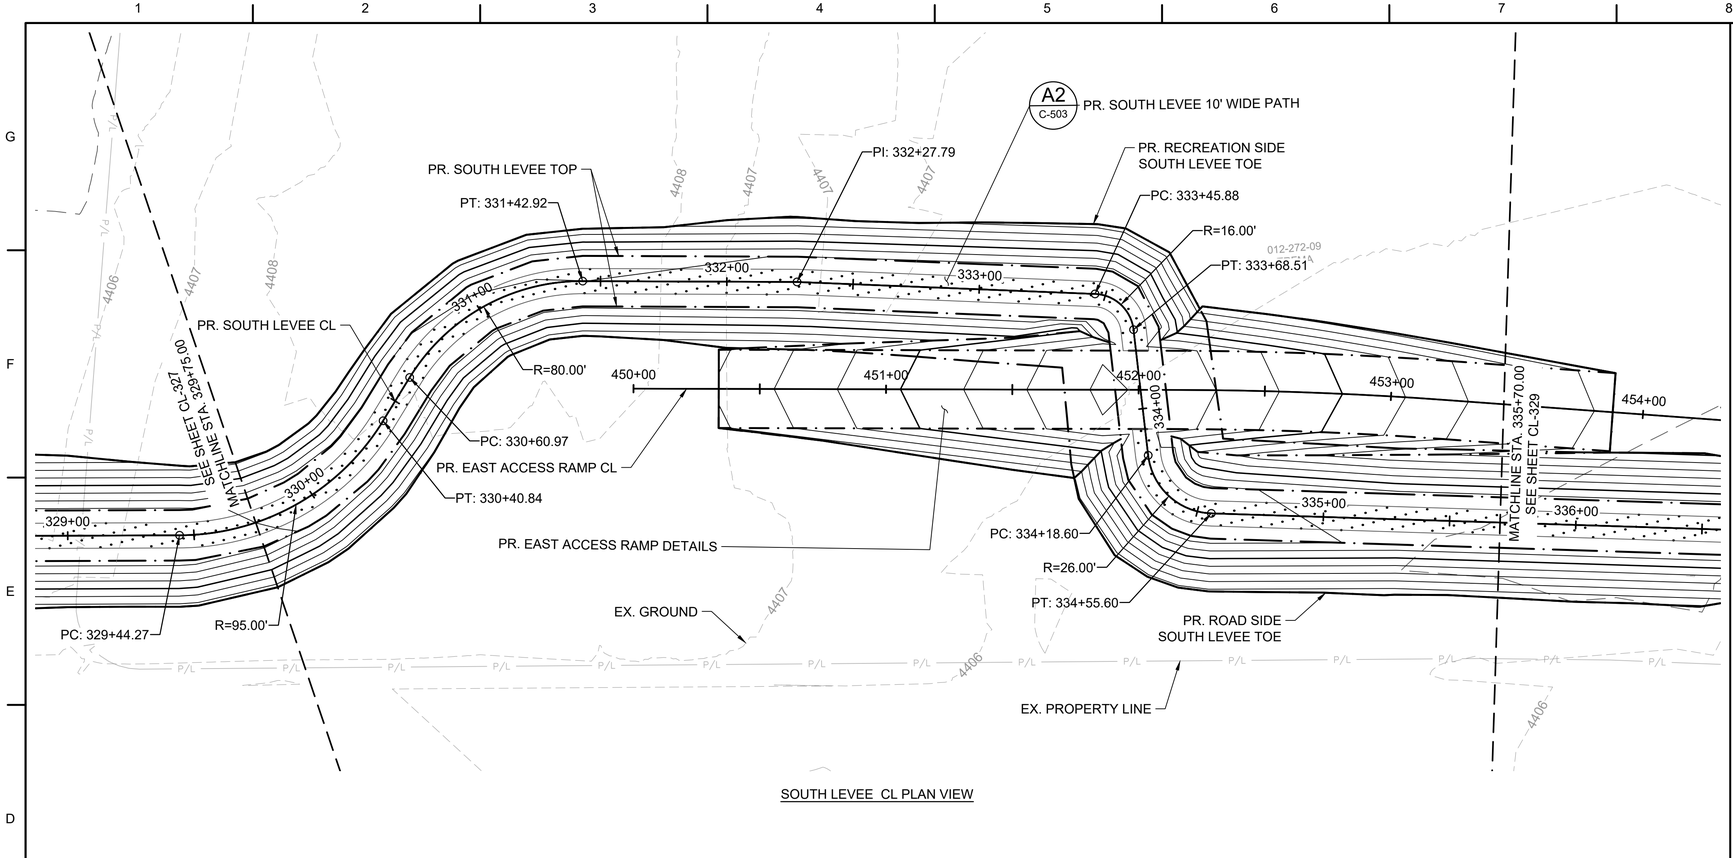

SOUTH LEVEE CL PLAN VIEW

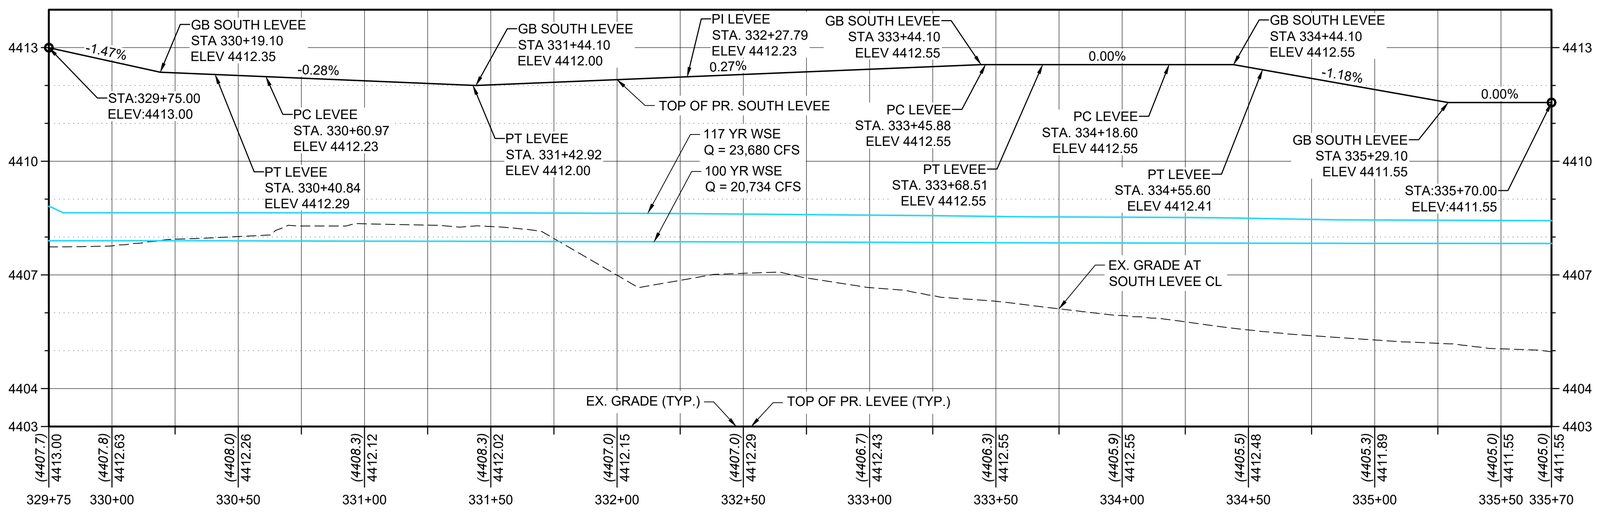

SOUTH LEVEE CL PROFILE - STA. 329+75 TO 335+70
HORIZONTAL SCALE: 1:30
VERTICAL SCALE: 1:2

0 30 60
SCALE IN FEET

LEGEND

- EX. MAJOR CONTOURS (5')
- EX. MINOR CONTOURS (1')
- PR. MAJOR CONTOURS (5')
- PR. MINOR CONTOURS (1')
- P/L — EX. PROPERTY LINE
- PR. WATER SURFACE ELEVATION
- PR. LEVEE/BERM TOE AND TOP
- RIPRAP REVETMENT
- HABITAT BENCH
- PR. MULTI-USE PATH
- PR. ARMOR FLEX
- PR. GEOCELL

NOTE:
LOCATION AND TYPE OF REVETMENT FEATURES SHOWN ARE APPROXIMATE ONLY AND SUBJECT TO CHANGE.

J-U-B ENGINEERS, INC.
J-U-B ENGINEERS, INC.
5190 Neil Road
Suite 500
Reno, NV 89502
Phone: 775.852.1440
www.jub.com

PRELIMINARY PLANS

NOT FOR CONSTRUCTION

REUSE OF DRAWINGS
J-U-B SHALL RETAIN ALL COMMON LAW, STATUTORY, COPYRIGHT AND OTHER RESERVED RIGHTS OF THESE DRAWINGS, AND THE SAME SHALL NOT BE REUSED WITHOUT J-U-B'S PRIOR WRITTEN CONSENT. ANY REUSE WITHOUT WRITTEN CONSENT BY J-U-B WILL BE AT CLIENT'S SOLE RISK AND WITHOUT LIABILITY OR LEGAL EXPOSURE TO J-U-B.

NO.	DESCRIPTION	BY	APR.	DATE
	REVISION			

ROCK TO MCCARRAN REACH
TRUCKEE RIVER FLOOD MANAGEMENT AUTHORITY

PLAN & PROFILE - SOUTH LEVEE
STA. 329+75 TO 335+70

FILE : 49_24_009_CL_323X
JUB PROJ. # :49-24-009
DRAWN BY: MJK
DESIGN BY: JAW
CHECKED BY: SKD

ONE INCH
AT FULL SIZE, IF NOT ONE INCH, SCALE ACCORDINGLY

LAST UPDATED: 3/23/2026

DRAWING:
CL-328

SHEET: 84 OF 205

Plot Date:5/4/2026 8:53 AM Plotted By: Elena Johnston
Date Created:3/5/2026 I:\JUB.COM\CENTRAL\CLIENTS\NV\TRFMA\PROJECTS\49-24-009_ROCKMCCARRAN\DESIGN\CAD\SHEET\49_24_009_CL_323X.DWG

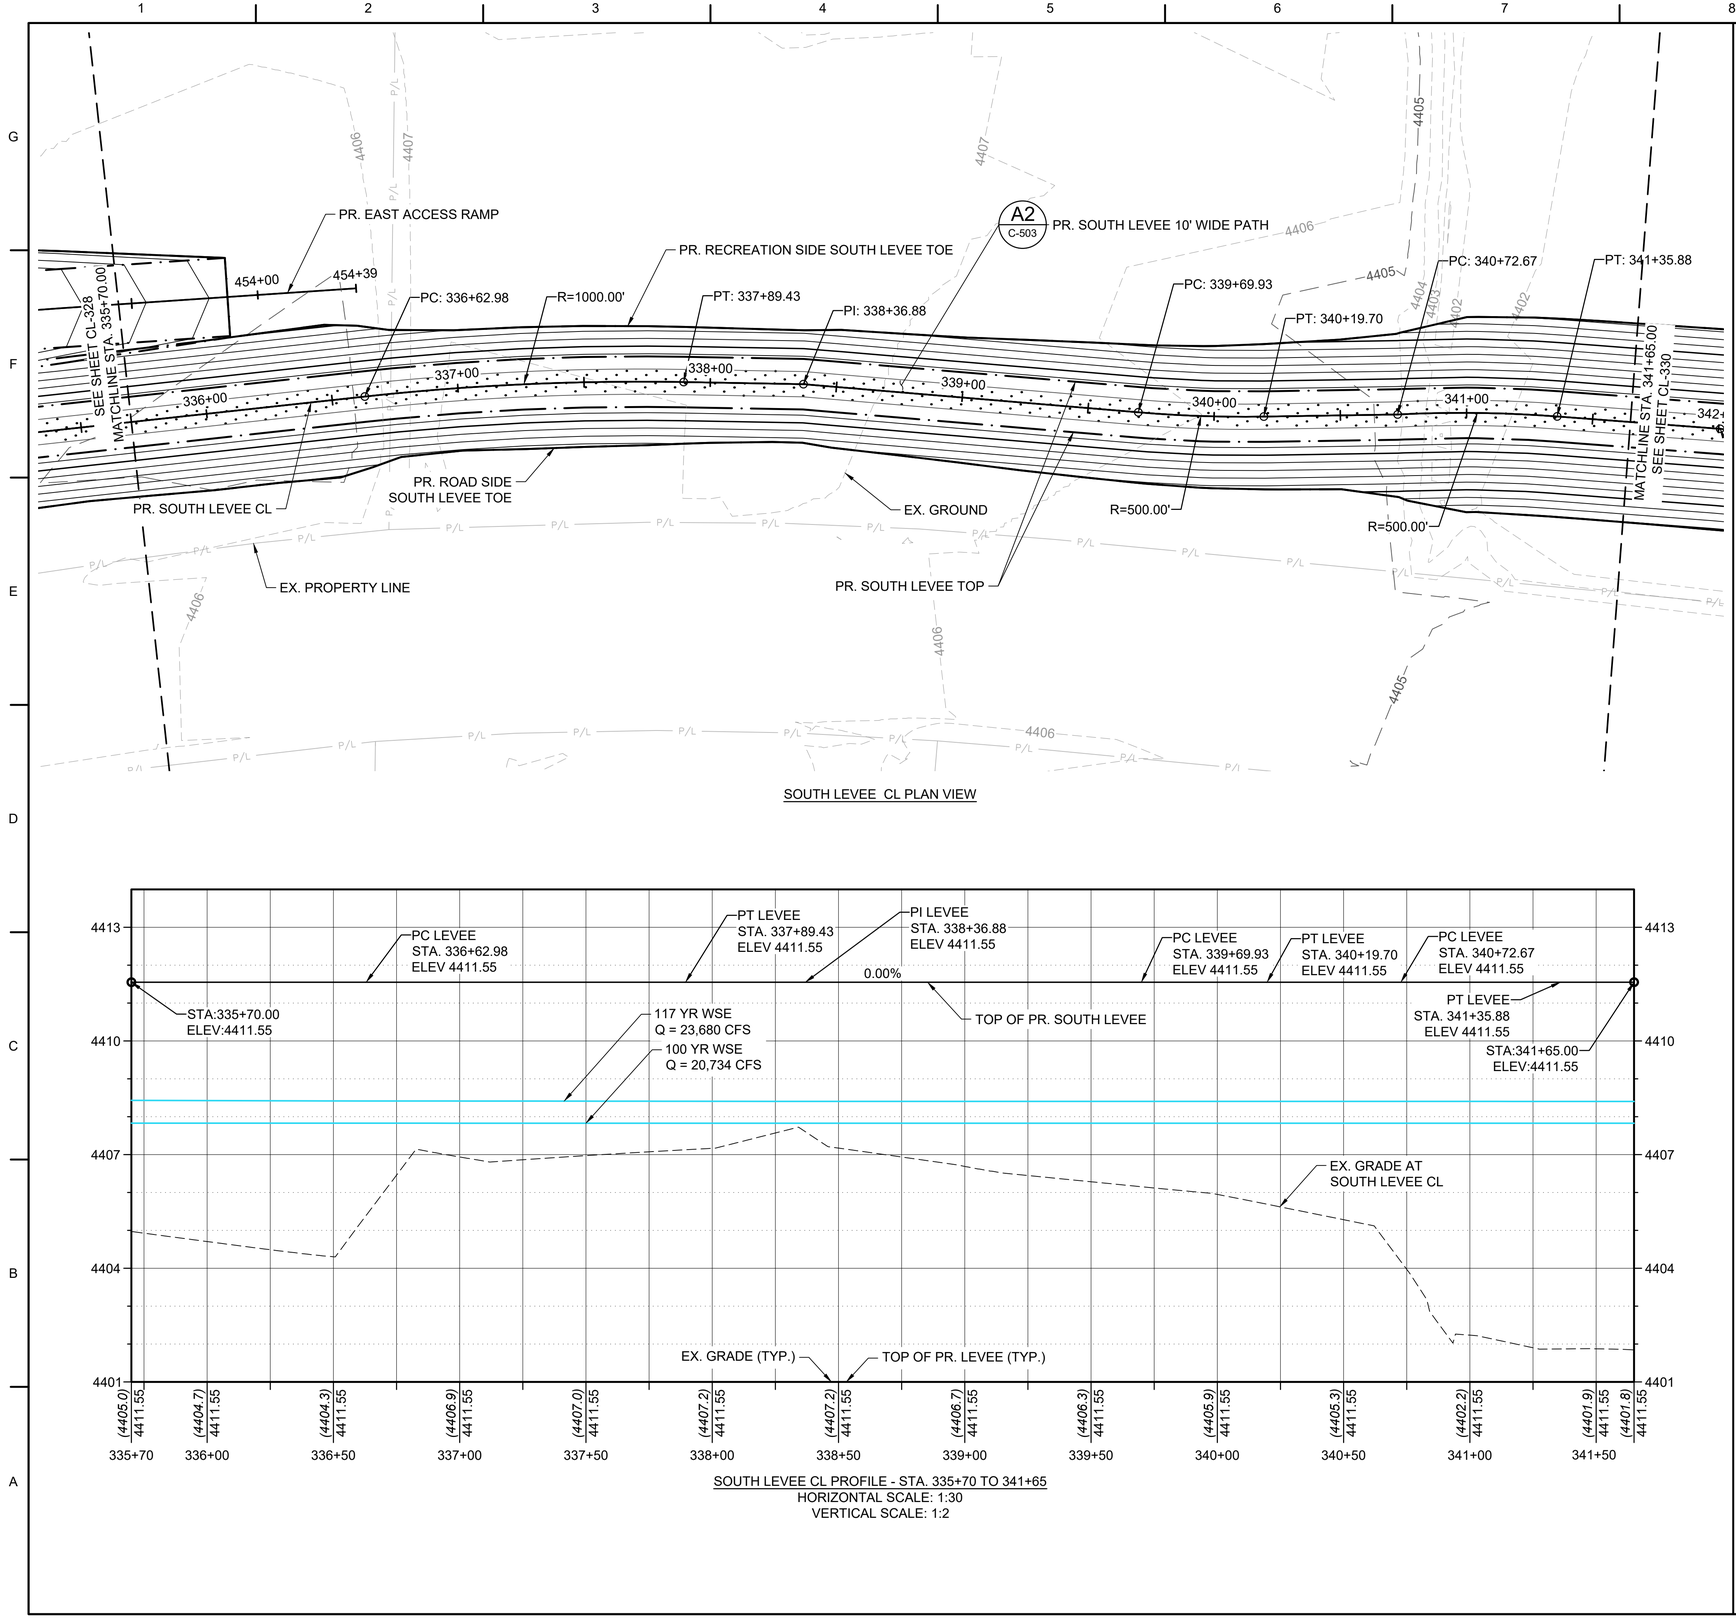

SOUTH LEVEE CL PLAN VIEW

SOUTH LEVEE CL PROFILE - STA. 335+70 TO 341+65
HORIZONTAL SCALE: 1:30
VERTICAL SCALE: 1:2

0 30 60
SCALE IN FEET

LEGEND

- EX. MAJOR CONTOURS (5')
- EX. MINOR CONTOURS (1')
- PR. MAJOR CONTOURS (5')
- PR. MINOR CONTOURS (1')
- EX. PROPERTY LINE
- PR. WATER SURFACE ELEVATION
- PR. LEVEE/BERM TOE AND TOP
- RIPRAP REVETMENT
- HABITAT BENCH
- PR. MULTI-USE PATH
- PR. ARMOR FLEX
- PR. GEOCELL

NOTE:
LOCATION AND TYPE OF REVETMENT FEATURES SHOWN ARE APPROXIMATE ONLY AND SUBJECT TO CHANGE.

J-U-B ENGINEERS, INC.
5190 Neil Road
Suite 500
Reno, NV 89502
Phone: 775.852.1440
www.jub.com

PRELIMINARY PLANS

NOT FOR CONSTRUCTION

REUSE OF DRAWINGS
J-U-B SHALL RETAIN ALL COMMON LAW STATUTORY, COPYRIGHT AND OTHER RESERVED RIGHTS OF THESE DRAWINGS, AND THE SAME SHALL NOT BE REUSED WITHOUT J-U-B'S PRIOR WRITTEN CONSENT. ANY REUSE WITHOUT WRITTEN CONSENT BY J-U-B WILL BE AT CLIENT'S SOLE RISK AND WITHOUT LIABILITY OR LEGAL EXPOSURE TO J-U-B.

NO.	DESCRIPTION	BY	APR.	DATE
REVISION				

ROCK TO MCCARRAN REACH
TRUCKEE RIVER FLOOD MANAGEMENT AUTHORITY

PLAN & PROFILE - SOUTH LEVEE
STA. 335+70 TO 341+65

FILE: 49_24_009_CL_323X
JUB PROJ. #: 49-24-009
DRAWN BY: MJK
DESIGN BY: JAW
CHECKED BY: SKD
ONE INCH
AT FULL SIZE, IF NOT ONE INCH, SCALE ACCORDINGLY
LAST UPDATED: 3/23/2026

DRAWING:
CL-329

SHEET: 85 OF 205

Plot Date:5/4/2026 8:53 AM Plotted By: Elena Johnston
Date Created:3/5/2026 I:\JUB.COM\CENTRAL\CLIENTS\NV\TRFMA\PROJECTS\49-24-009_ROCKMCCARRAN\DESIGN\CAD\SHEET\49_24_009_CL_323X.DWG

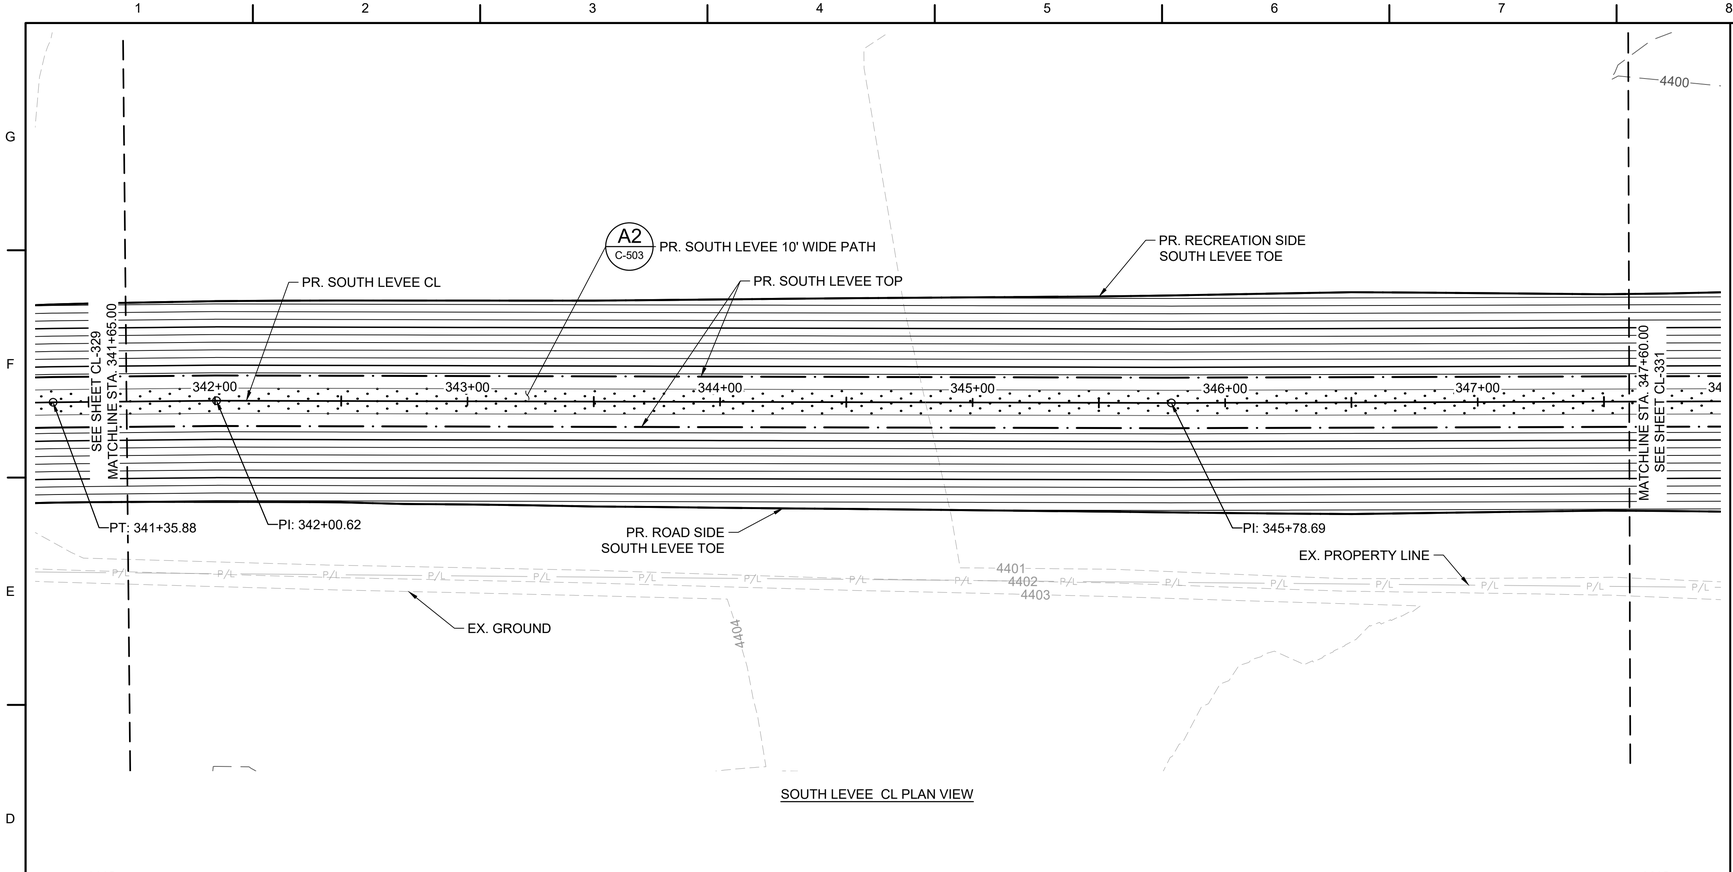

SOUTH LEVEE CL PLAN VIEW

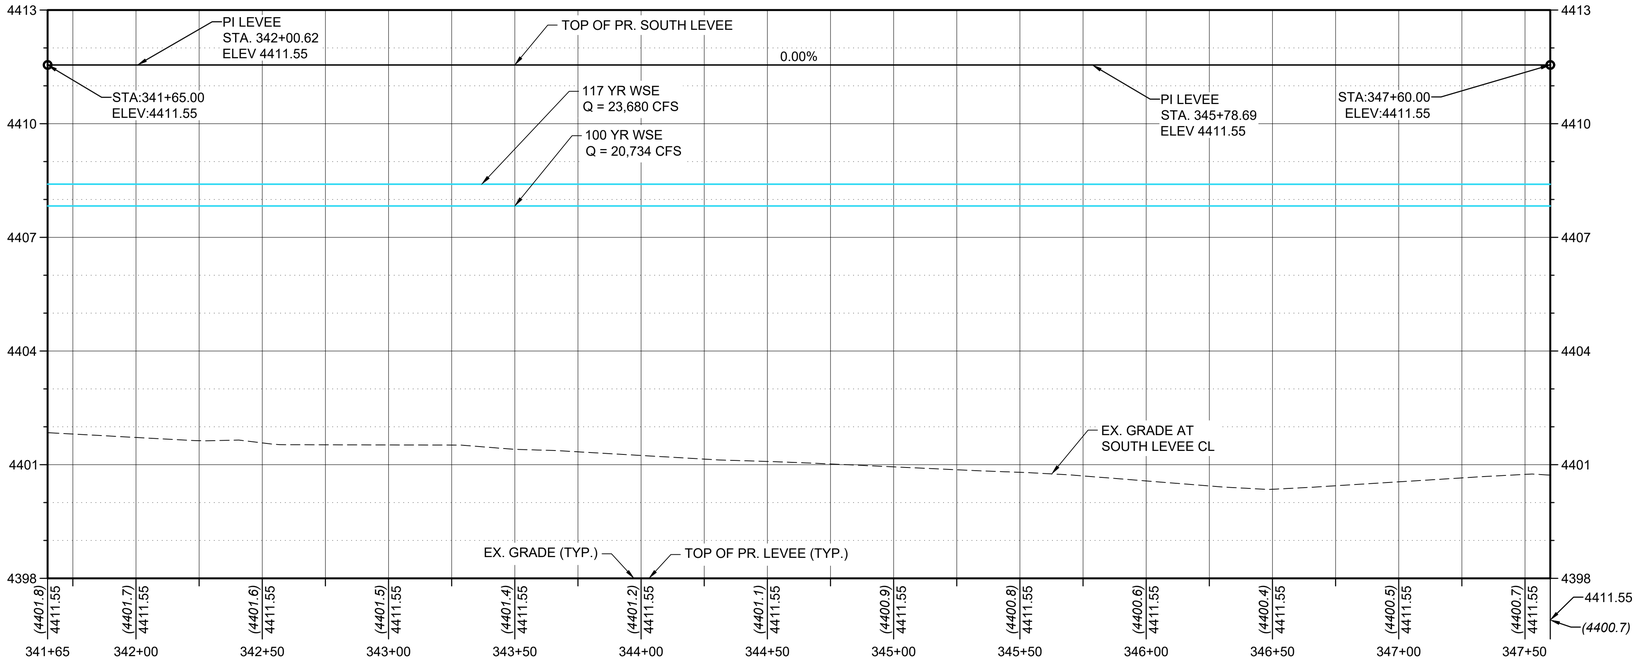

SOUTH LEVEE CL PROFILE - STA. 341+65 TO 347+60
HORIZONTAL SCALE: 1:30
VERTICAL SCALE: 1:2

LEGEND

- EX. MAJOR CONTOURS (5')
- EX. MINOR CONTOURS (1')
- PR. MAJOR CONTOURS (5')
- PR. MINOR CONTOURS (1')
- P/L — EX. PROPERTY LINE
- PR. WATER SURFACE ELEVATION
- PR. LEVEE/BERM TOE AND TOP
- RIPRAP REVETMENT
- HABITAT BENCH
- PR. MULTI-USE PATH
- PR. ARMOR FLEX
- PR. GEOCELL

NOTE:
LOCATION AND TYPE OF REVETMENT FEATURES SHOWN ARE APPROXIMATE ONLY AND SUBJECT TO CHANGE.

J-U-B ENGINEERS, INC.
5190 Neil Road
Suite 500
Reno, NV 89502
Phone: 775.852.1440
www.jub.com

PRELIMINARY PLANS

NOT FOR CONSTRUCTION

REUSE OF DRAWINGS
J-U-B SHALL RETAIN ALL COMMON LAW STATUTORY, COPYRIGHT AND OTHER RESERVED RIGHTS OF THESE DRAWINGS, AND THE SAME SHALL NOT BE REUSED WITHOUT J-U-B'S PRIOR WRITTEN CONSENT. ANY REUSE WITHOUT WRITTEN CONSENT BY J-U-B WILL BE AT CLIENT'S SOLE RISK AND WITHOUT LIABILITY OR LEGAL EXPOSURE TO J-U-B.

NO.	DESCRIPTION	BY	APR.	DATE

REVISION

ROCK TO MCCARRAN REACH
TRUCKEE RIVER FLOOD MANAGEMENT AUTHORITY

PLAN & PROFILE - SOUTH LEVEE
STA. 341+65 TO 347+60

FILE : 49_24_009_CL_330X
JUB PROJ. # :49-24-009
DRAWN BY: MJK
DESIGN BY: JAW
CHECKED BY: SKD
ONE INCH
AT FULL SIZE, IF NOT ONE INCH, SCALE ACCORDINGLY
LAST UPDATED: 3/23/2026

DRAWING:
CL-330

SHEET: 86 OF 205

Plot Date:5/4/2026 8:54 AM Plotted By: Elena Johnston
Date Created:3/5/2026 \\JUB.COM\CENTRAL\CLIENTS\NTRFMA\PROJECTS\49-24-009_ROCKMCCARRAN\DESIGN\CAD\SHEET\49_24_009_CL_330X.DWG

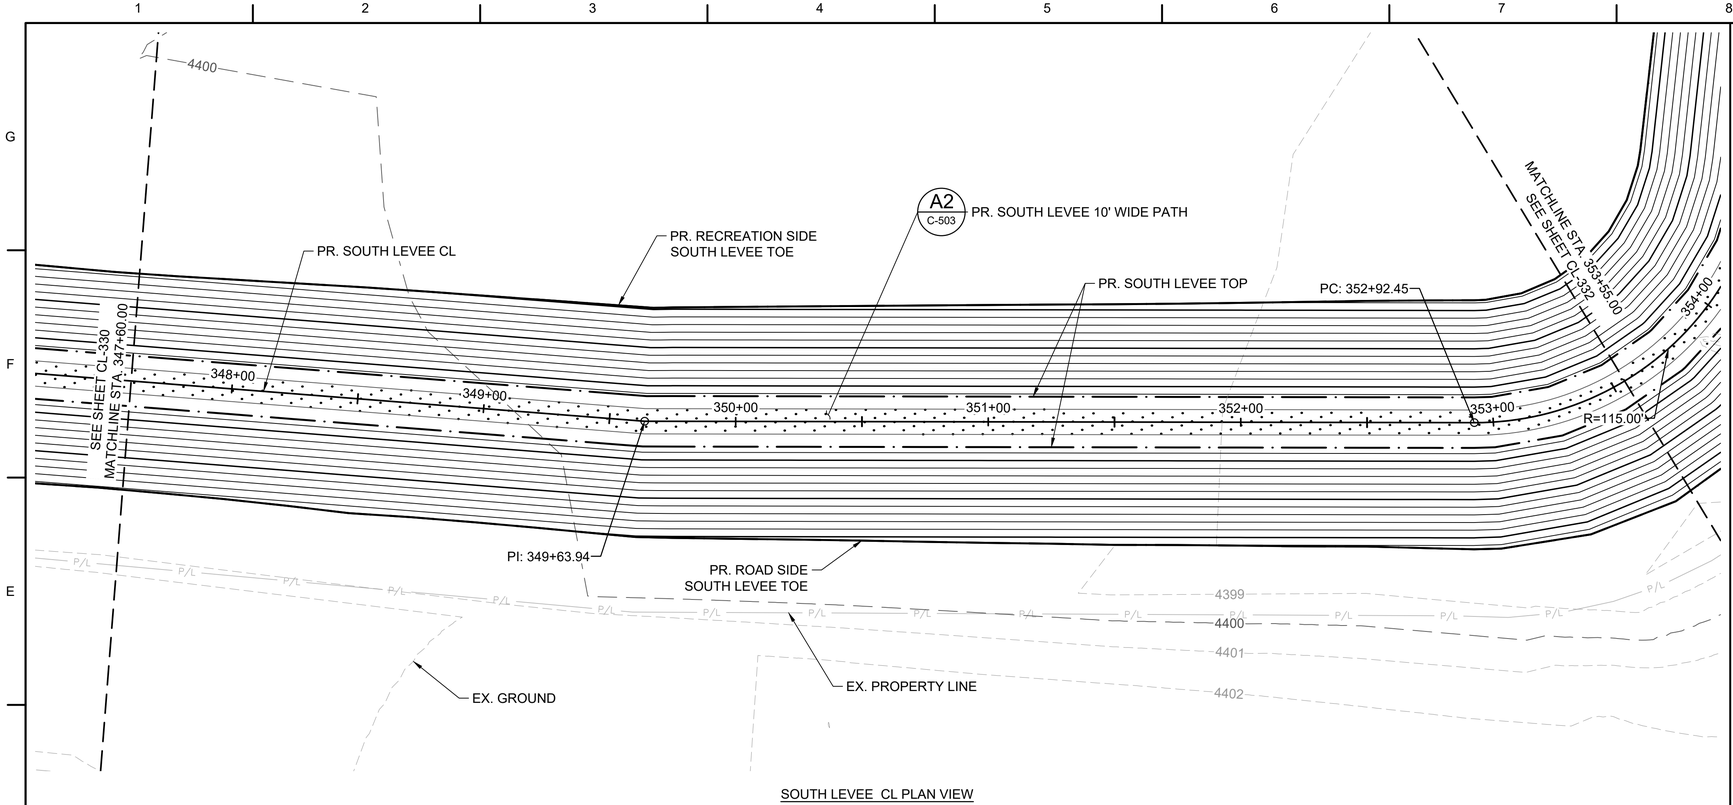

SOUTH LEVEE CL PLAN VIEW

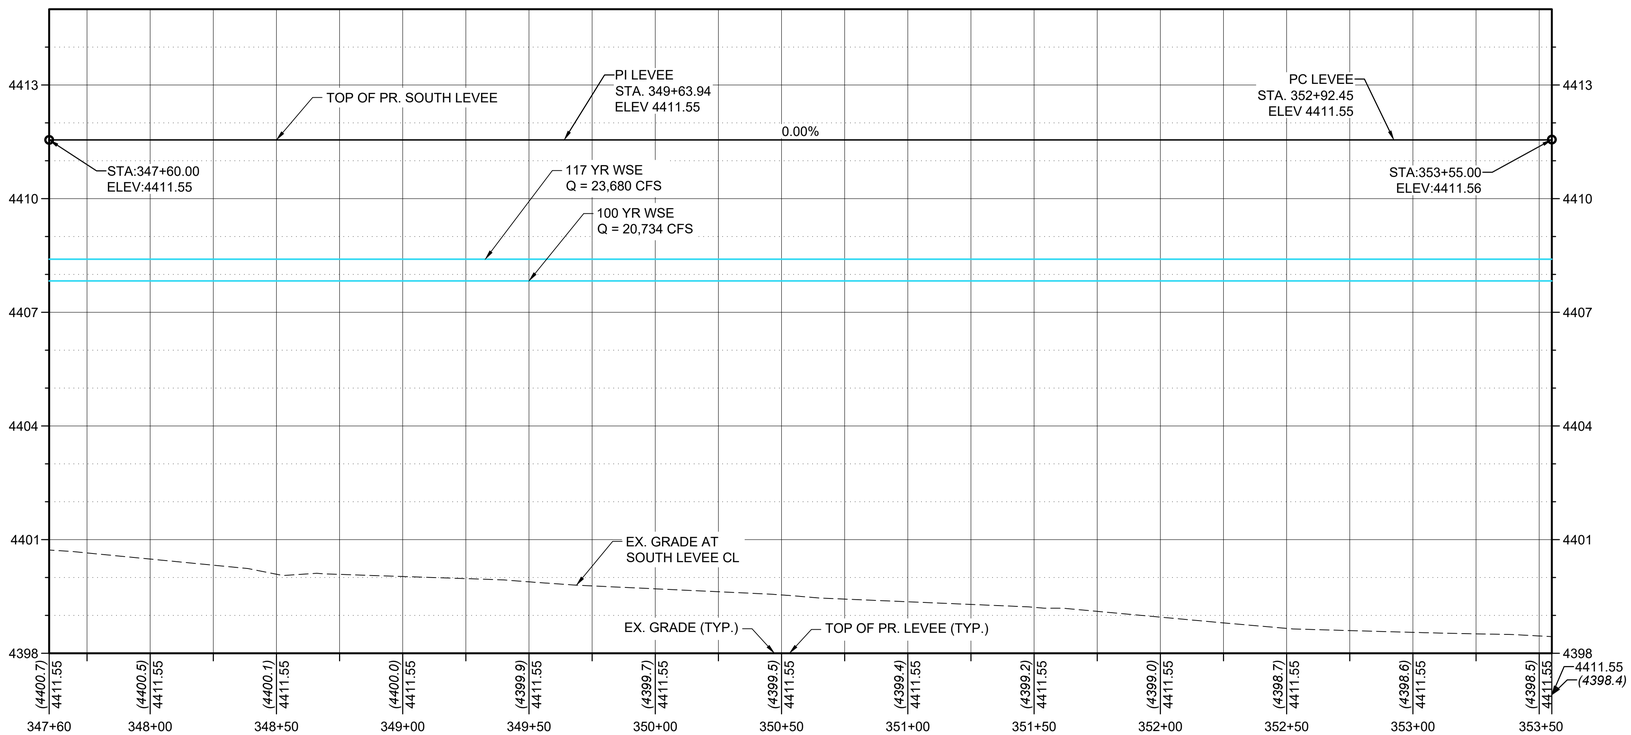

SOUTH LEVEE CL PROFILE - STA. 347+60 TO 353+55
HORIZONTAL SCALE: 1:30
VERTICAL SCALE: 1:2

SCALE IN FEET

LEGEND

- EX. MAJOR CONTOURS (5')
- EX. MINOR CONTOURS (1')
- PR. MAJOR CONTOURS (5')
- PR. MINOR CONTOURS (1')
- EX. PROPERTY LINE
- PR. WATER SURFACE ELEVATION
- PR. LEVEE/BERM TOE AND TOP
- RIPRAP REVETMENT
- HABITAT BENCH
- PR. MULTI-USE PATH
- PR. ARMOR FLEX
- PR. GEOCELL

NOTE:
LOCATION AND TYPE OF REVETMENT FEATURES SHOWN ARE APPROXIMATE ONLY AND SUBJECT TO CHANGE.

J-U-B ENGINEERS, INC.
5190 Neil Road
Suite 500
Reno, NV 89502
Phone: 775.852.1440
www.jub.com

PRELIMINARY PLANS

NOT FOR CONSTRUCTION

REUSE OF DRAWINGS
J-U-B SHALL RETAIN ALL COMMON LAW STATUTORY, COPYRIGHT AND OTHER RESERVED RIGHTS OF THESE DRAWINGS, AND THE SAME SHALL NOT BE REUSED WITHOUT J-U-B'S PRIOR WRITTEN CONSENT. ANY REUSE WITHOUT WRITTEN CONSENT BY J-U-B WILL BE AT CLIENTS SOLE RISK AND WITHOUT LIABILITY OR LEGAL EXPOSURE TO J-U-B.

NO.	DESCRIPTION	DATE	BY
	REVISION	APR.	

ROCK TO MCCARRAN REACH
TRUCKEE RIVER FLOOD MANAGEMENT AUTHORITY

PLAN & PROFILE - SOUTH LEVEE
STA. 347+60 TO 353+55

FILE : 49_24_009_CL_330X
JUB PROJ. # :49-24-009
DRAWN BY: MJK
DESIGN BY: JAW
CHECKED BY: SKD
ONE INCH
AT FULL SIZE, IF NOT ONE INCH, SCALE ACCORDINGLY
LAST UPDATED: 3/23/2026

DRAWING:
CL-331

SHEET: 87 OF 205

Plot Date:5/4/2026 8:55 AM Plotted By: Elana Johnston
Date Created:3/5/2026 \\JUB.COM\CENTRAL\CLIENTS\UTRFMA\PROJECTS\49-24-009_ROCKMCCARRAN\DES\ENCAD\SHEET\49_24_009_CL_330X.DWG

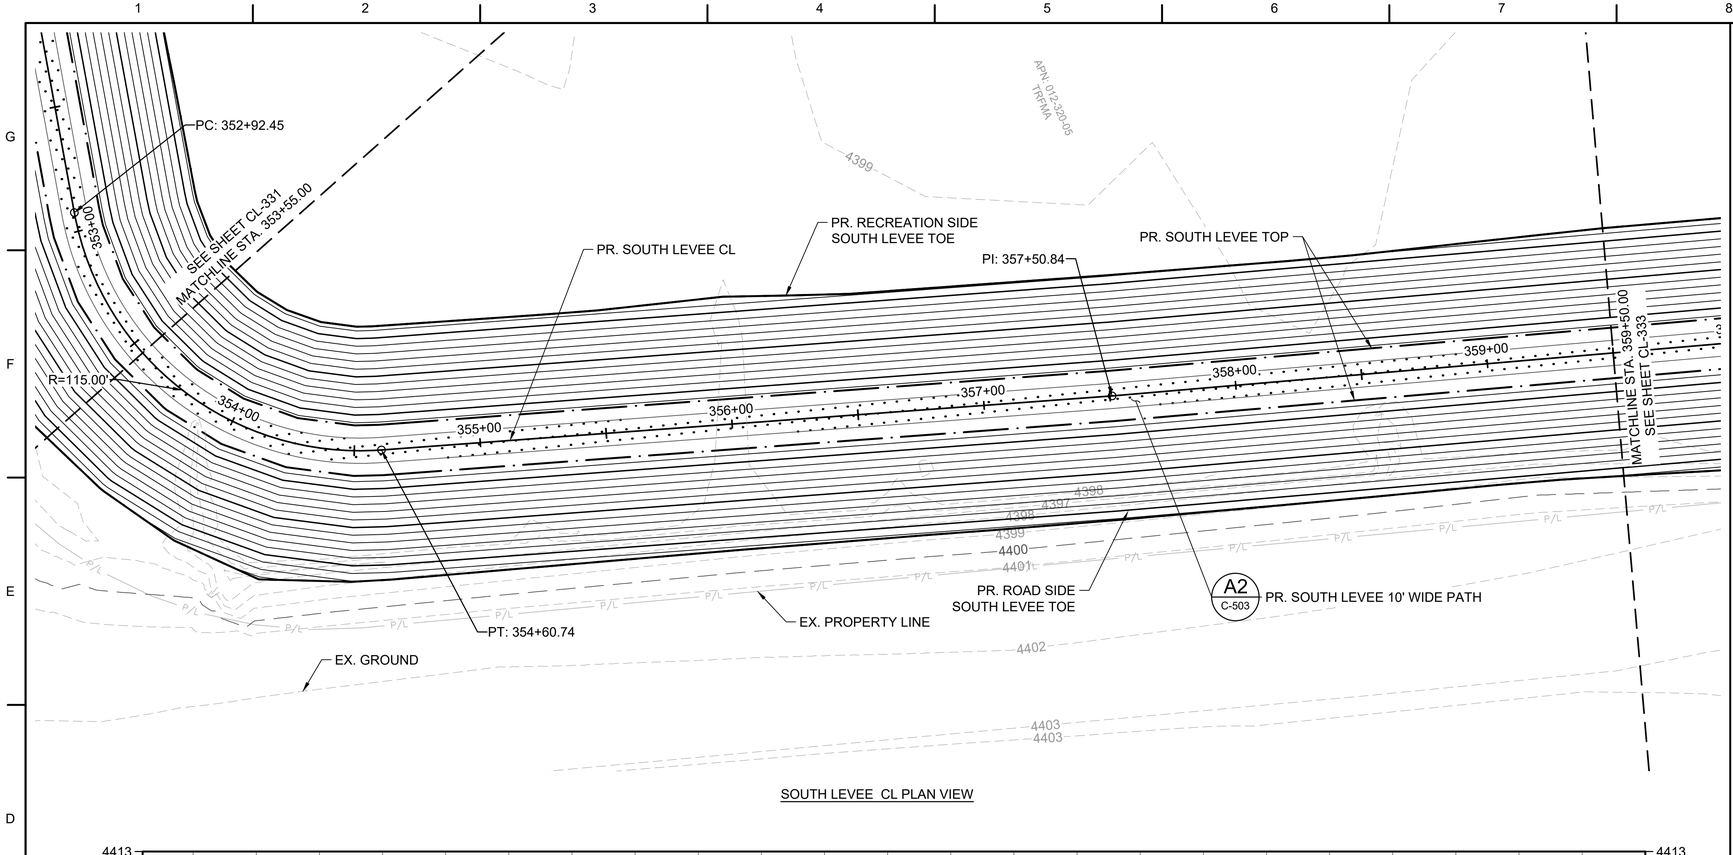

SOUTH LEVEE CL PLAN VIEW

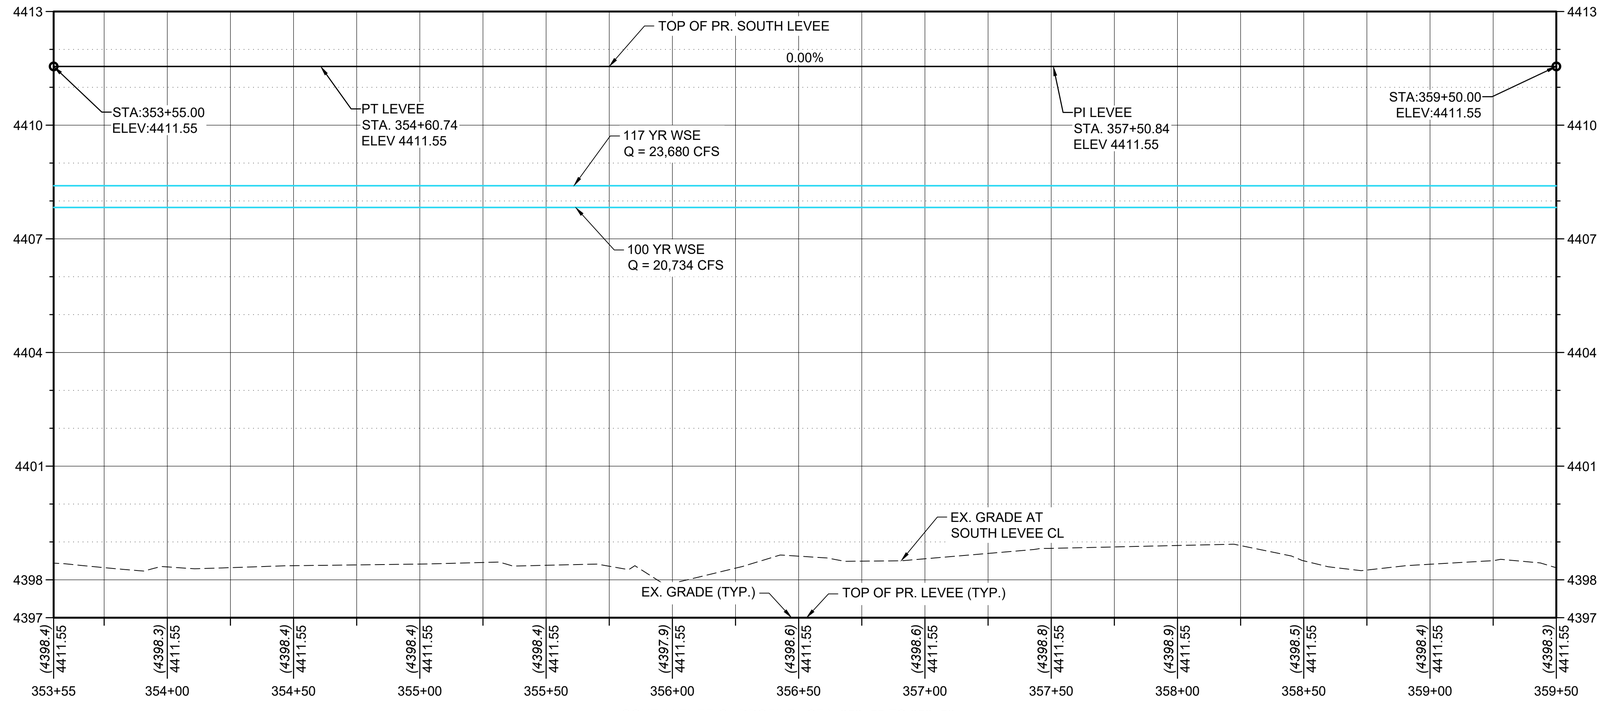

SOUTH LEVEE CL PROFILE - STA. 353+55 TO 359+50
HORIZONTAL SCALE: 1:30
VERTICAL SCALE: 1:2

LEGEND

- EX. MAJOR CONTOURS (5')
- EX. MINOR CONTOURS (1')
- PR. MAJOR CONTOURS (5')
- PR. MINOR CONTOURS (1')
- P/L — EX. PROPERTY LINE
- PR. WATER SURFACE ELEVATION
- PR. LEVEE/BERM TOE AND TOP
- RIPRAP REVETMENT
- HABITAT BENCH
- PR. MULTI-USE PATH
- PR. ARMOR FLEX
- PR. GEOCELL

NOTE:
LOCATION AND TYPE OF REVETMENT FEATURES SHOWN ARE APPROXIMATE ONLY AND SUBJECT TO CHANGE.

JUB
J-U-B ENGINEERS, INC.

J-U-B ENGINEERS, INC.
5190 Neil Road
Suite 500
Reno, NV 89502
Phone: 775.852.1440
www.jub.com

PRELIMINARY PLANS

NOT FOR CONSTRUCTION

REUSE OF DRAWINGS
J-U-B SHALL RETAIN ALL COMMON LAW STATUTORY, COPYRIGHT AND OTHER RESERVED RIGHTS OF THESE DRAWINGS, AND THE SAME SHALL NOT BE REUSED WITHOUT J-U-B'S PRIOR WRITTEN CONSENT. ANY REUSE WITHOUT WRITTEN CONSENT BY J-U-B WILL BE AT CLIENT'S SOLE RISK AND WITHOUT LIABILITY OR LEGAL EXPOSURE TO J-U-B.

NO.	DESCRIPTION	BY	APR.	DATE
REVISION				

ROCK TO MCCARRAN REACH
TRUCKEE RIVER FLOOD MANAGEMENT AUTHORITY

PLAN & PROFILE - SOUTH LEVEE
STA. 353+55 TO 359+50

FILE: 49_24_009_CL_330X
JUB PROJ. #: 49-24-009
DRAWN BY: MJK
DESIGN BY: JAW
CHECKED BY: SKD
ONE INCH
AT FULL SIZE, IF NOT ONE INCH, SCALE ACCORDINGLY
LAST UPDATED: 3/23/2026

DRAWING:
CL-332

SHEET: 88 OF 205

Plot Date:5/4/2026 8:55 AM Plotted By: Elena Johnston
Date Created:3/5/2026 \\JUB.COM\CENTRAL\CLIENTS\M_V\TRFMA\PROJECTS\49-24-009_ROCK\MCCARRAN\DES\CM\CAD\SHEET\49_24_009_CL_330X.DWG

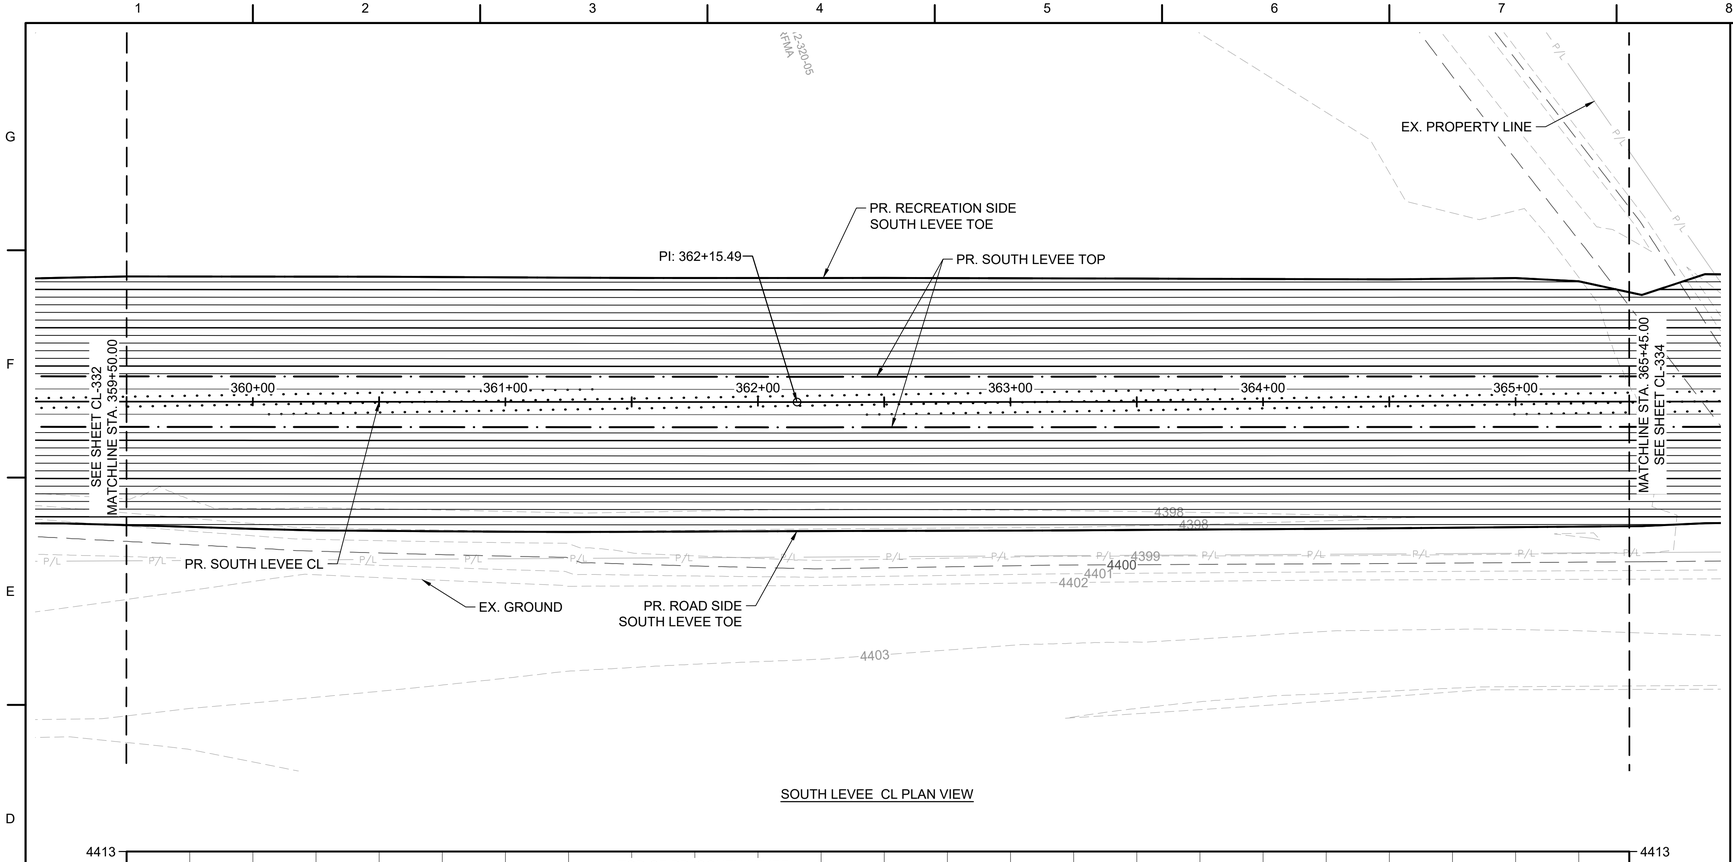

SOUTH LEVEE CL PLAN VIEW

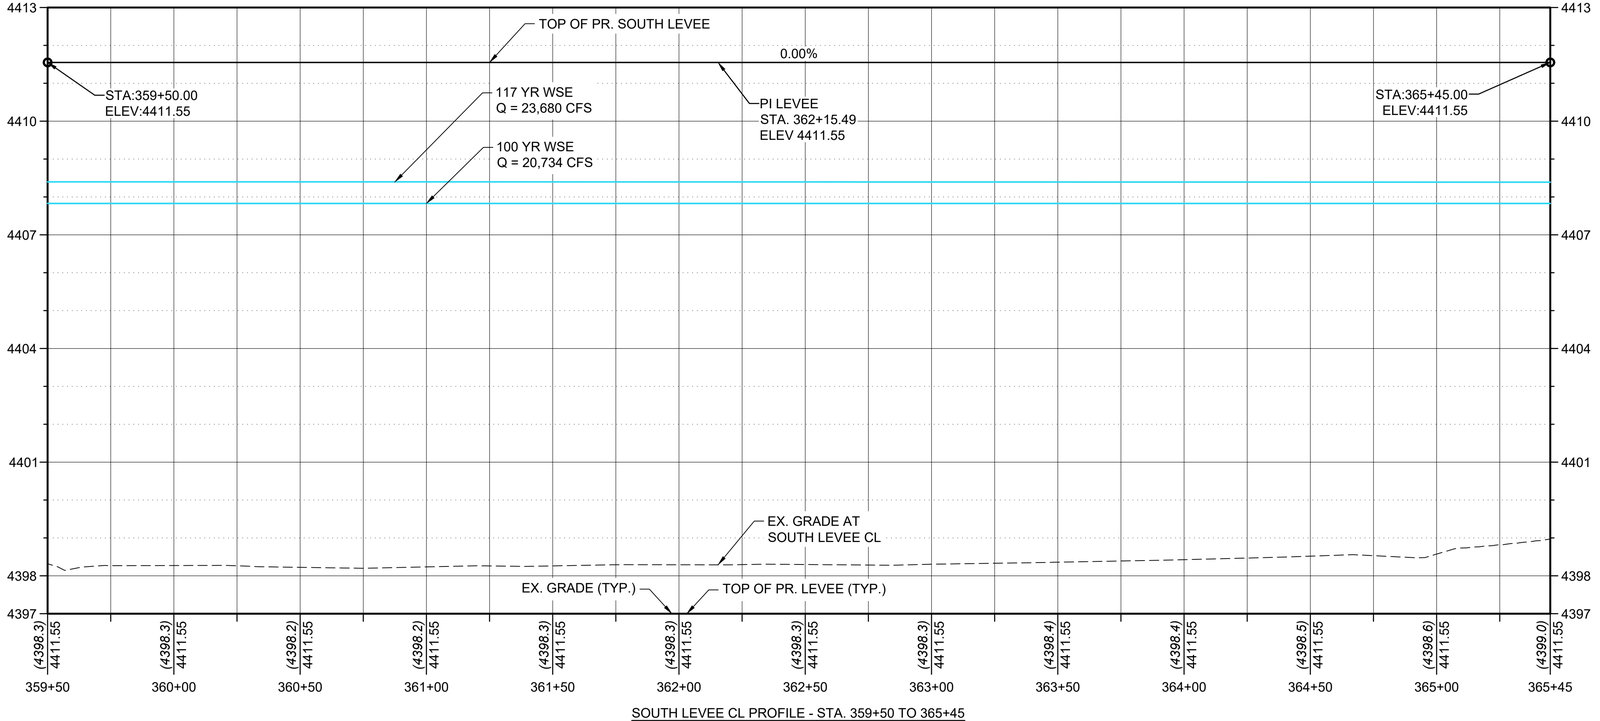

SOUTH LEVEE CL PROFILE - STA. 359+50 TO 365+45
HORIZONTAL SCALE: 1:30
VERTICAL SCALE: 1:2

SCALE IN FEET

LEGEND

- EX. MAJOR CONTOURS (5')
- EX. MINOR CONTOURS (1')
- PR. MAJOR CONTOURS (5')
- PR. MINOR CONTOURS (1')
- EX. PROPERTY LINE
- PR. WATER SURFACE ELEVATION
- PR. LEVEE/BERM TOE AND TOP
- RIPRAP REVETMENT
- HABITAT BENCH
- PR. MULTI-USE PATH
- PR. ARMOR FLEX
- PR. GEOCELL

NOTE:
LOCATION AND TYPE OF REVETMENT FEATURES SHOWN ARE APPROXIMATE ONLY AND SUBJECT TO CHANGE.

J-U-B ENGINEERS, INC.

J-U-B ENGINEERS, INC.
5190 Neil Road
Suite 500
Reno, NV 89502
Phone: 775.852.1440
www.jub.com

PRELIMINARY PLANS

NOT FOR CONSTRUCTION

REUSE OF DRAWINGS
J-U-B SHALL RETAIN ALL COMMON LAW STATUTORY, COPYRIGHT AND OTHER RESERVED RIGHTS OF THESE DRAWINGS, AND THE SAME SHALL NOT BE REUSED WITHOUT J-U-B'S PRIOR WRITTEN CONSENT. ANY REUSE WITHOUT WRITTEN CONSENT BY J-U-B WILL BE AT CLIENT'S SOLE RISK AND WITHOUT LIABILITY OR LEGAL EXPOSURE TO J-U-B.

NO.	DESCRIPTION	BY	APR.	DATE
REVISION				

ROCK TO MCCARRAN REACH
TRUCKEE RIVER FLOOD MANAGEMENT AUTHORITY

PLAN & PROFILE - SOUTH LEVEE
STA. 359+50 TO 365+45

FILE: 49_24_009_CL_330X
JUB PROJ. #: 49-24-009
DRAWN BY: MJK
DESIGN BY: JAW
CHECKED BY: SKD

ONE INCH
AT FULL SIZE, IF NOT ONE INCH, SCALE ACCORDINGLY

LAST UPDATED: 3/23/2026

DRAWING:
CL-333

SHEET: 89 OF 205

Plot Date:5/4/2026 8:55 AM Plotted By: Elena Johnston
Date Created:3/5/2026 \\JUB.COM\CENTRAL\CLIENTS\M_V\TRFMA\PROJECTS\49-24-009_ROCKMCCARRAN\DES\CM\CAD\SHEET\49_24_009_CL_330X.DWG

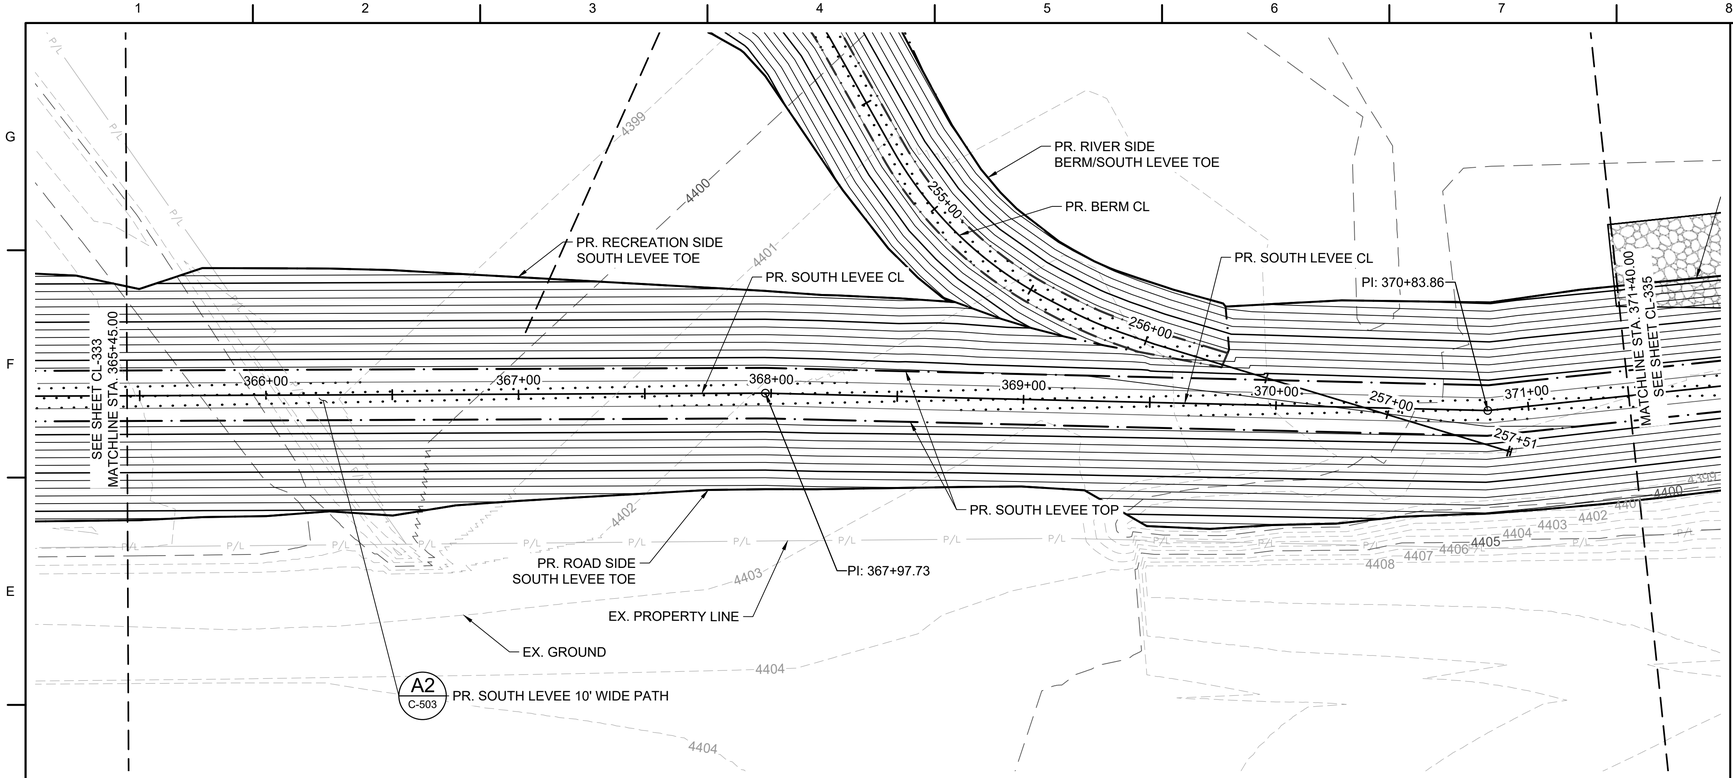

SOUTH LEVEE CL PLAN VIEW

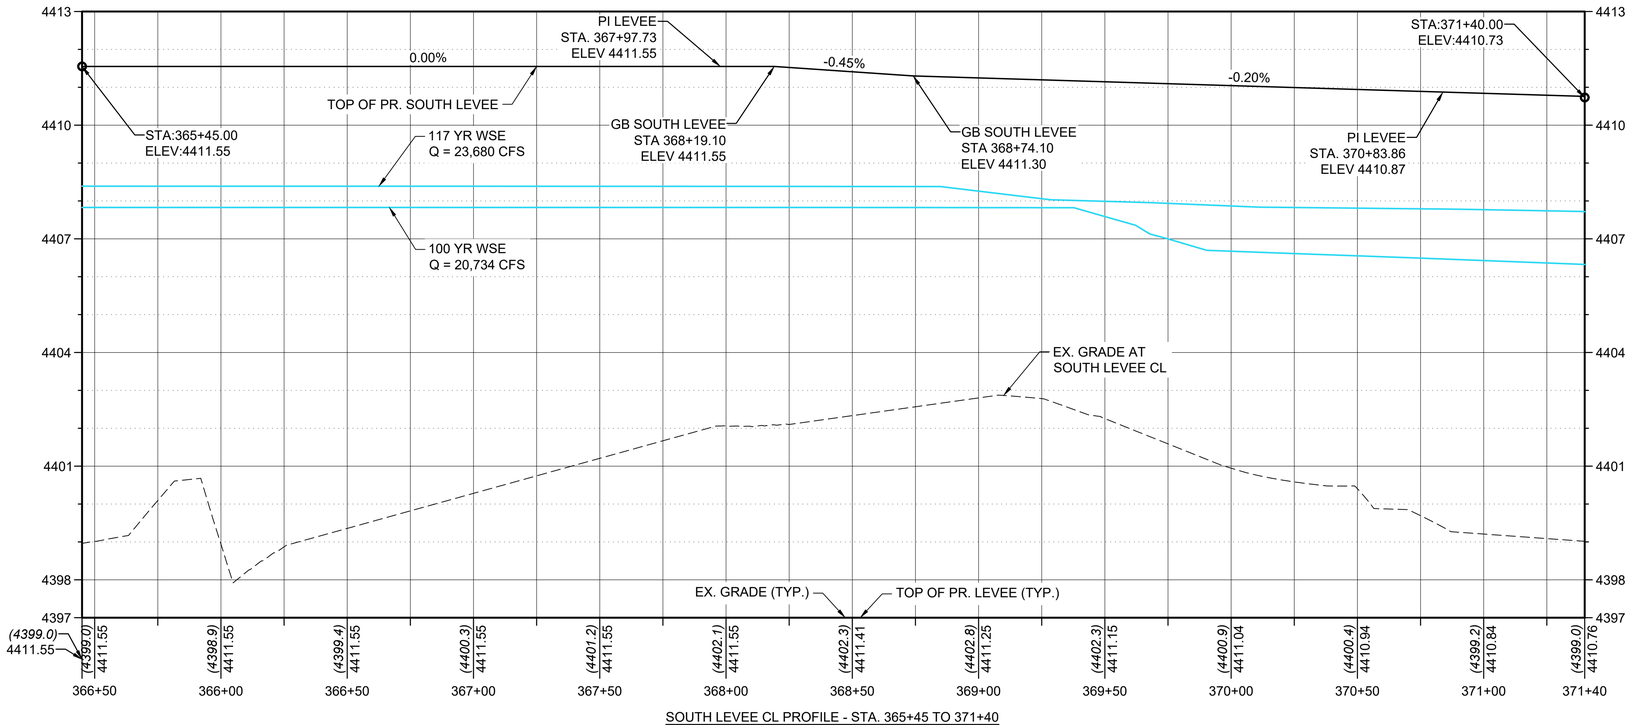

SOUTH LEVEE CL PROFILE - STA. 365+45 TO 371+40
HORIZONTAL SCALE: 1:30
VERTICAL SCALE: 1:2

LEGEND

- EX. MAJOR CONTOURS (5')
- EX. MINOR CONTOURS (1')
- PR. MAJOR CONTOURS (5')
- PR. MINOR CONTOURS (1')
- EX. PROPERTY LINE
- PR. WATER SURFACE ELEVATION
- PR. LEVEE/BERM TOE AND TOP
- RIPRAP REVETMENT
- HABITAT BENCH
- PR. MULTI-USE PATH
- PR. ARMOR FLEX
- PR. GEOCELL

NOTE:
LOCATION AND TYPE OF REVETMENT FEATURES SHOWN ARE APPROXIMATE ONLY AND SUBJECT TO CHANGE.

J-U-B ENGINEERS, INC.

J-U-B ENGINEERS, INC.
5190 Neil Road
Suite 500
Reno, NV 89502
Phone: 775.852.1440
www.jub.com

PRELIMINARY PLANS

NOT FOR CONSTRUCTION

REUSE OF DRAWINGS
J-U-B SHALL RETAIN ALL COMMON LAW STATUTORY, COPYRIGHT AND OTHER RESERVED RIGHTS OF THESE DRAWINGS, AND THE SAME SHALL NOT BE REUSED WITHOUT J-U-B'S PRIOR WRITTEN CONSENT. ANY REUSE WITHOUT WRITTEN CONSENT BY J-U-B WILL BE AT CLIENT'S SOLE RISK AND WITHOUT LIABILITY OR LEGAL EXPOSURE TO J-U-B.

NO.	DESCRIPTION	BY	APR.	DATE
REVISION				

ROCK TO MCCARRAN REACH
TRUCKEE RIVER FLOOD MANAGEMENT AUTHORITY

PLAN & PROFILE - SOUTH LEVEE
STA. 365+45 TO 371+40

FILE: 49_24_009_CL_330X
JUB PROJ. #: 49-24-009
DRAWN BY: MJK
DESIGN BY: JAW
CHECKED BY: SKD

ONE INCH
AT FULL SIZE, IF NOT ONE INCH, SCALE ACCORDINGLY

LAST UPDATED: 3/23/2026

DRAWING:
CL-334

SHEET: 90 OF 205

Plot Date:5/4/2026 8:55 AM Plotted By: Elena Johnston
Date Created:3/5/2026 \\JUB.COM\CENTRAL\CLIENTS\M_V\TRFMA\PROJECTS\49-24-009_ROCKMCCARRAN\DES_SM\CAD\SHEET\49_24_009_CL_330X.DWG

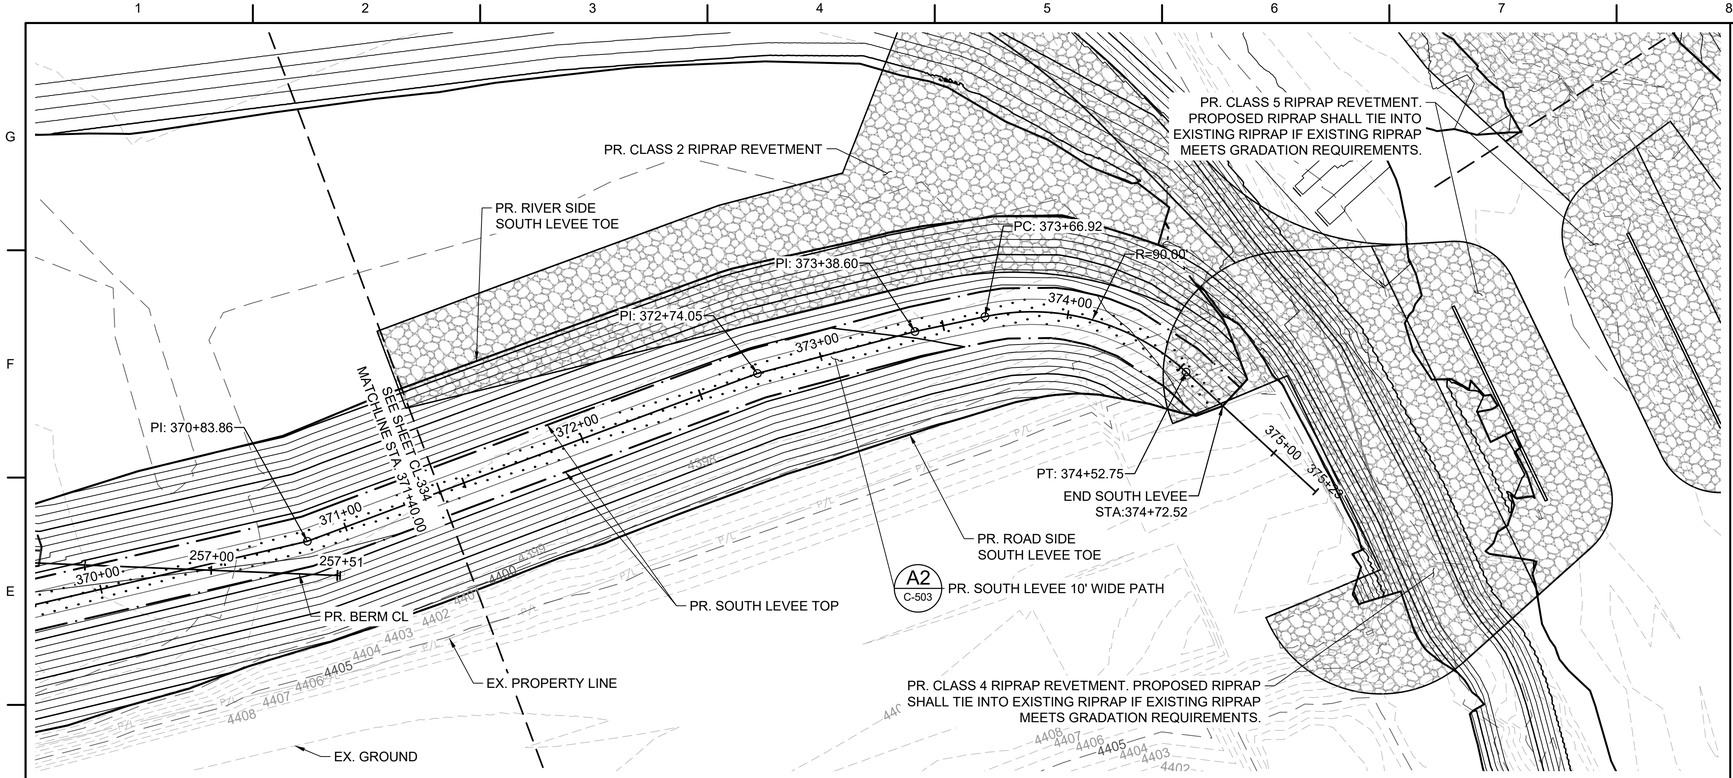

SOUTH LEVEE CL PLAN VIEW

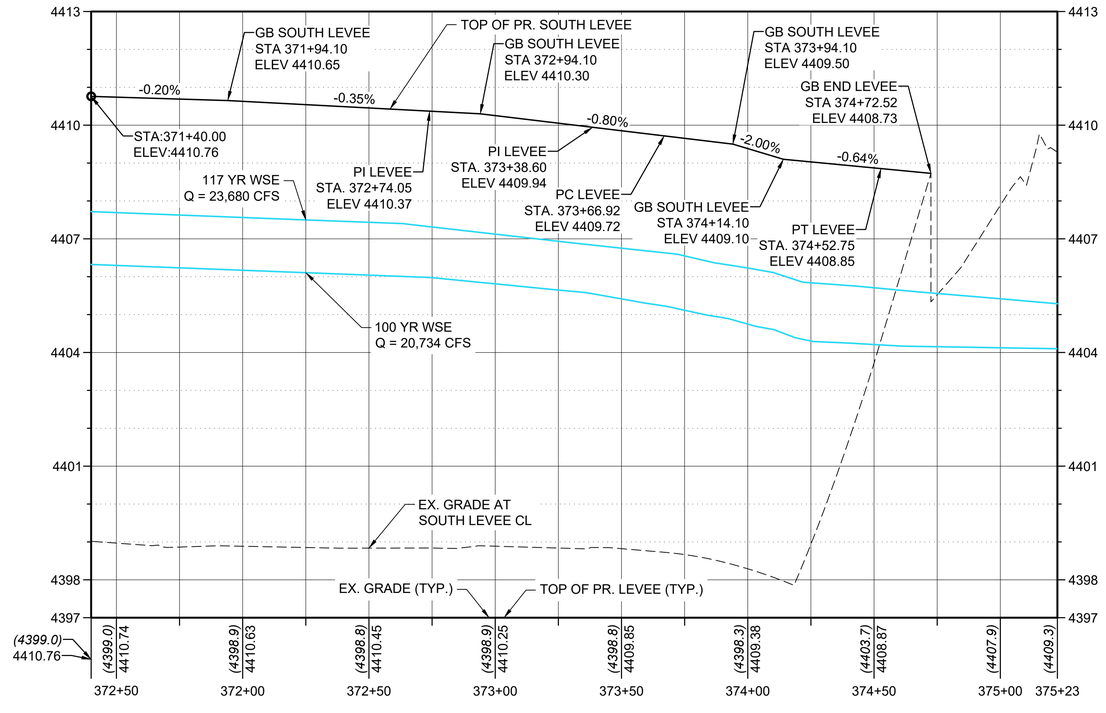

SOUTH LEVEE CL PROFILE - STA. 371+40 TO 374+70.15
HORIZONTAL SCALE: 1:30
VERTICAL SCALE: 1:2

LEGEND

- EX. MAJOR CONTOURS (5')
- EX. MINOR CONTOURS (1')
- PR. MAJOR CONTOURS (5')
- PR. MINOR CONTOURS (1')
- EX. PROPERTY LINE
- PR. WATER SURFACE ELEVATION
- PR. LEVEE/BERM TOE AND TOP
- RIPRAP REVETMENT
- HABITAT BENCH
- PR. MULTI-USE PATH
- PR. ARMOR FLEX
- PR. GEOCELL

NOTE:
LOCATION AND TYPE OF REVETMENT FEATURES SHOWN ARE APPROXIMATE ONLY AND SUBJECT TO CHANGE.

J-U-B ENGINEERS, INC.
J-U-B ENGINEERS, INC.
5190 Neil Road
Suite 500
Reno, NV 89502
Phone: 775.852.1440
www.jub.com

PRELIMINARY PLANS

NOT FOR CONSTRUCTION

REUSE OF DRAWINGS
J-U-B SHALL RETAIN ALL COMMON LAW STATUTORY, COPYRIGHT AND OTHER RESERVED RIGHTS OF THESE DRAWINGS, AND THE SAME SHALL NOT BE REUSED WITHOUT J-U-B'S PRIOR WRITTEN CONSENT. ANY REUSE WITHOUT WRITTEN CONSENT BY J-U-B WILL BE AT CLIENT'S SOLE RISK AND WITHOUT LIABILITY OR LEGAL EXPOSURE TO J-U-B.

NO.	DESCRIPTION	BY	APR.	DATE
REVISION				

ROCK TO MCCARRAN REACH
TRUCKEE RIVER FLOOD MANAGEMENT AUTHORITY

PLAN & PROFILE - SOUTH LEVEE
STA. 371+40 TO 375+23

FILE : 49_24_009_CL_330X
JUB PROJ. # :49-24-009
DRAWN BY: MJK
DESIGN BY: JAW
CHECKED BY: SKD
ONE INCH
AT FULL SIZE, IF NOT ONE INCH, SCALE ACCORDINGLY
LAST UPDATED: 3/23/2026

DRAWING:
CL-335

SHEET: 91 OF 205

Plot Date:5/4/2026 8:55 AM Plotted By: Elena Johnston
Date Created:3/5/2026 \\JUB.COM\CENTRAL\CLIENTS\NV\TRFMA\PROJECTS\49-24-009_ROCKMCCARRAN\DES\CM\CAD\SHEET\49_24_009_CL_330X.DWG